
SKILLING, HELLE, CHRISTIANSEN, ROBERTSON — Structural & Civil Engineers

THE WORLD TRADE CENTER — STRAP ANCHORS - KEY PLAN - EL 264 - TOWER A — 10-30-68

REVISIONS

NORTH

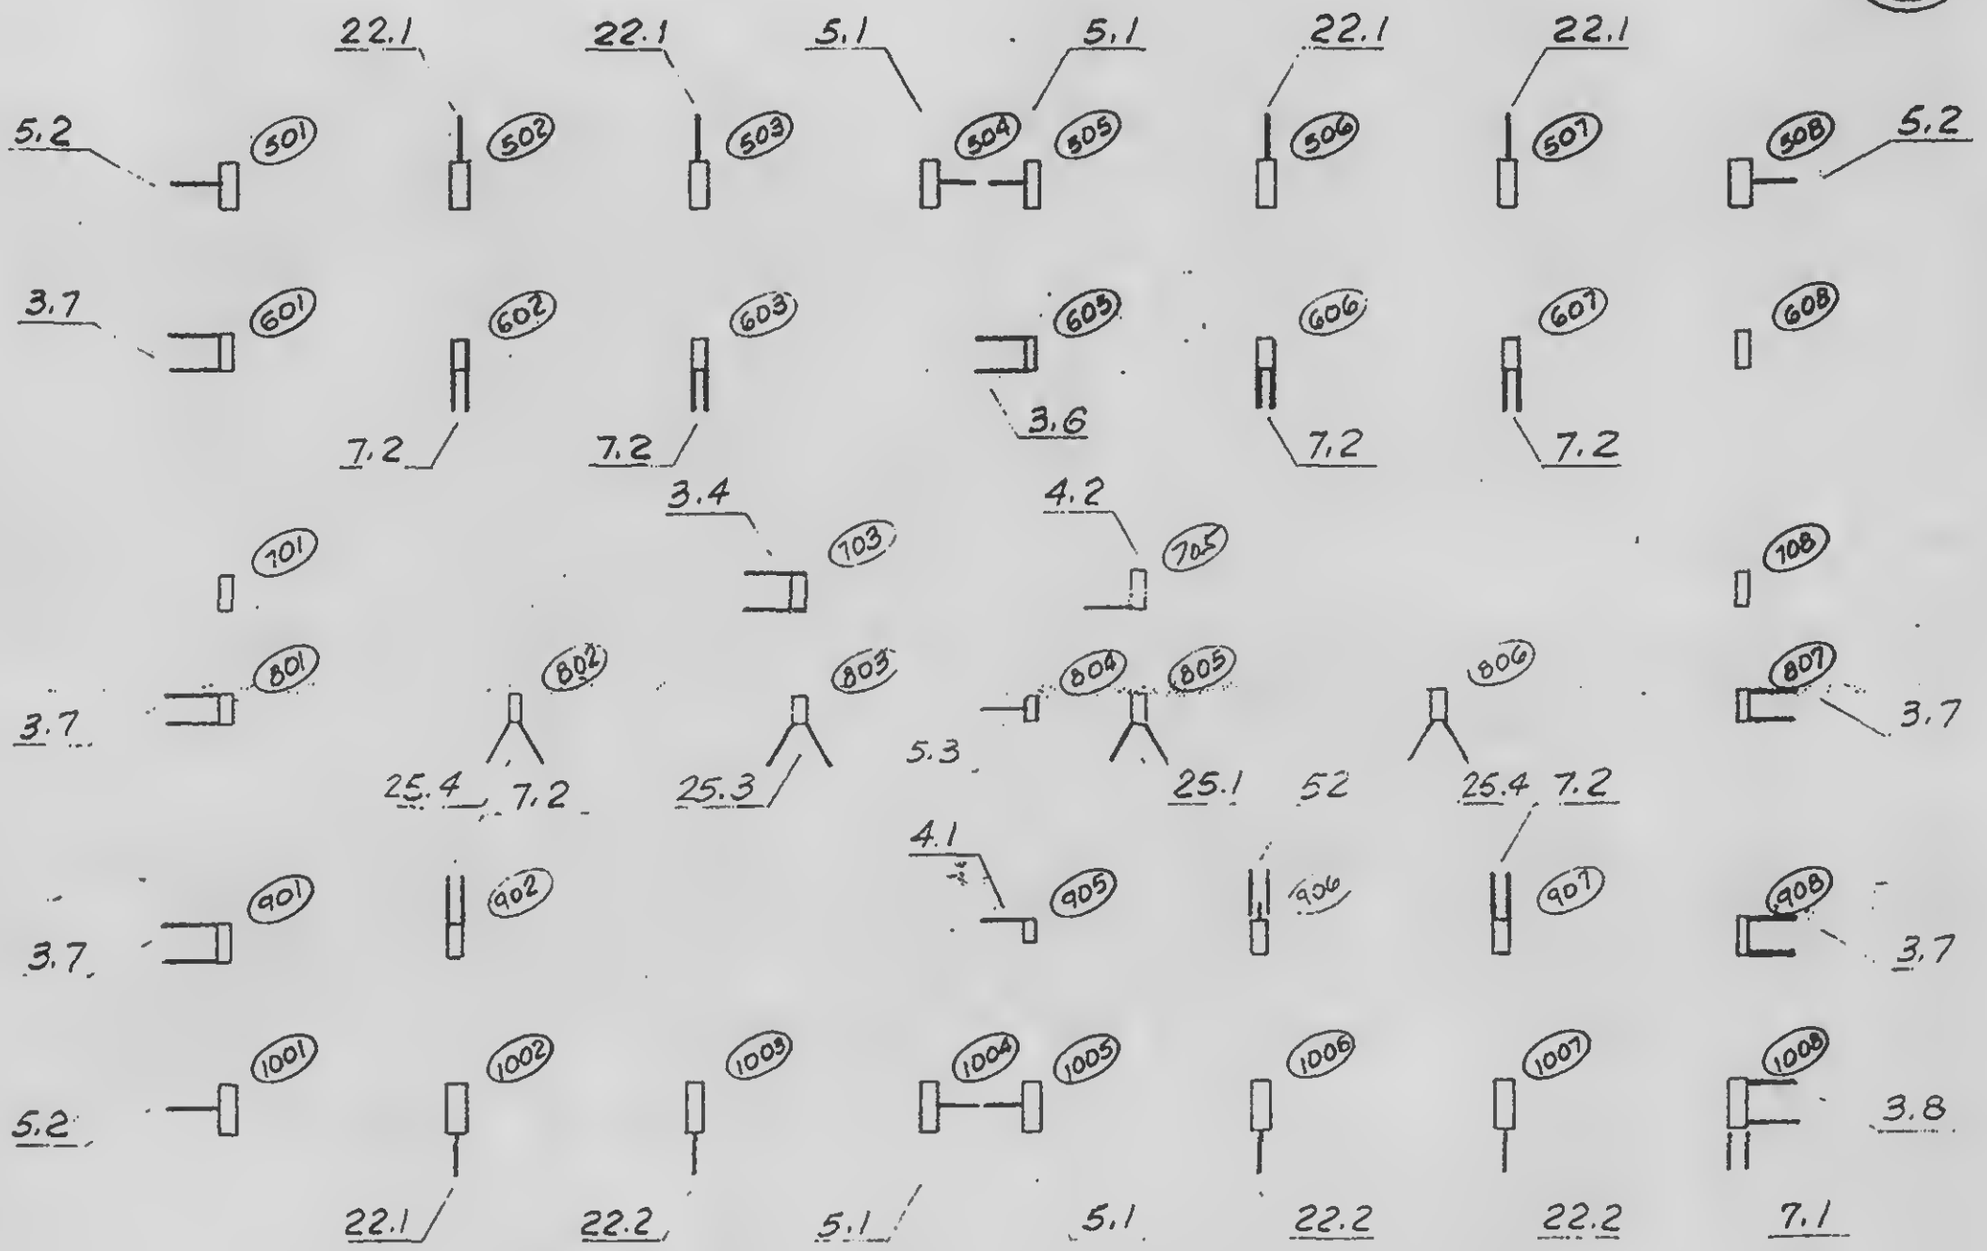

LICENSED PROFESSIONAL ENGINEER — LESLIE E. ROBERTSON — No. 34360 — STATE OF NEW YORK

DESIGNED
D. Neill

DRAWN
Wexler

REVIEWED

18-A1-5