
SKILLING, HELLE, CHRISTIANSEN, ROBERTSON — Structural & Civil Engineers

PROJECT THE WORLD TRADE CENTER | TITLE ANCHOR STRAPS, KEY PLAN -FLOOR 1 - TOWER A | DATE 10-16-68

REVISIONS

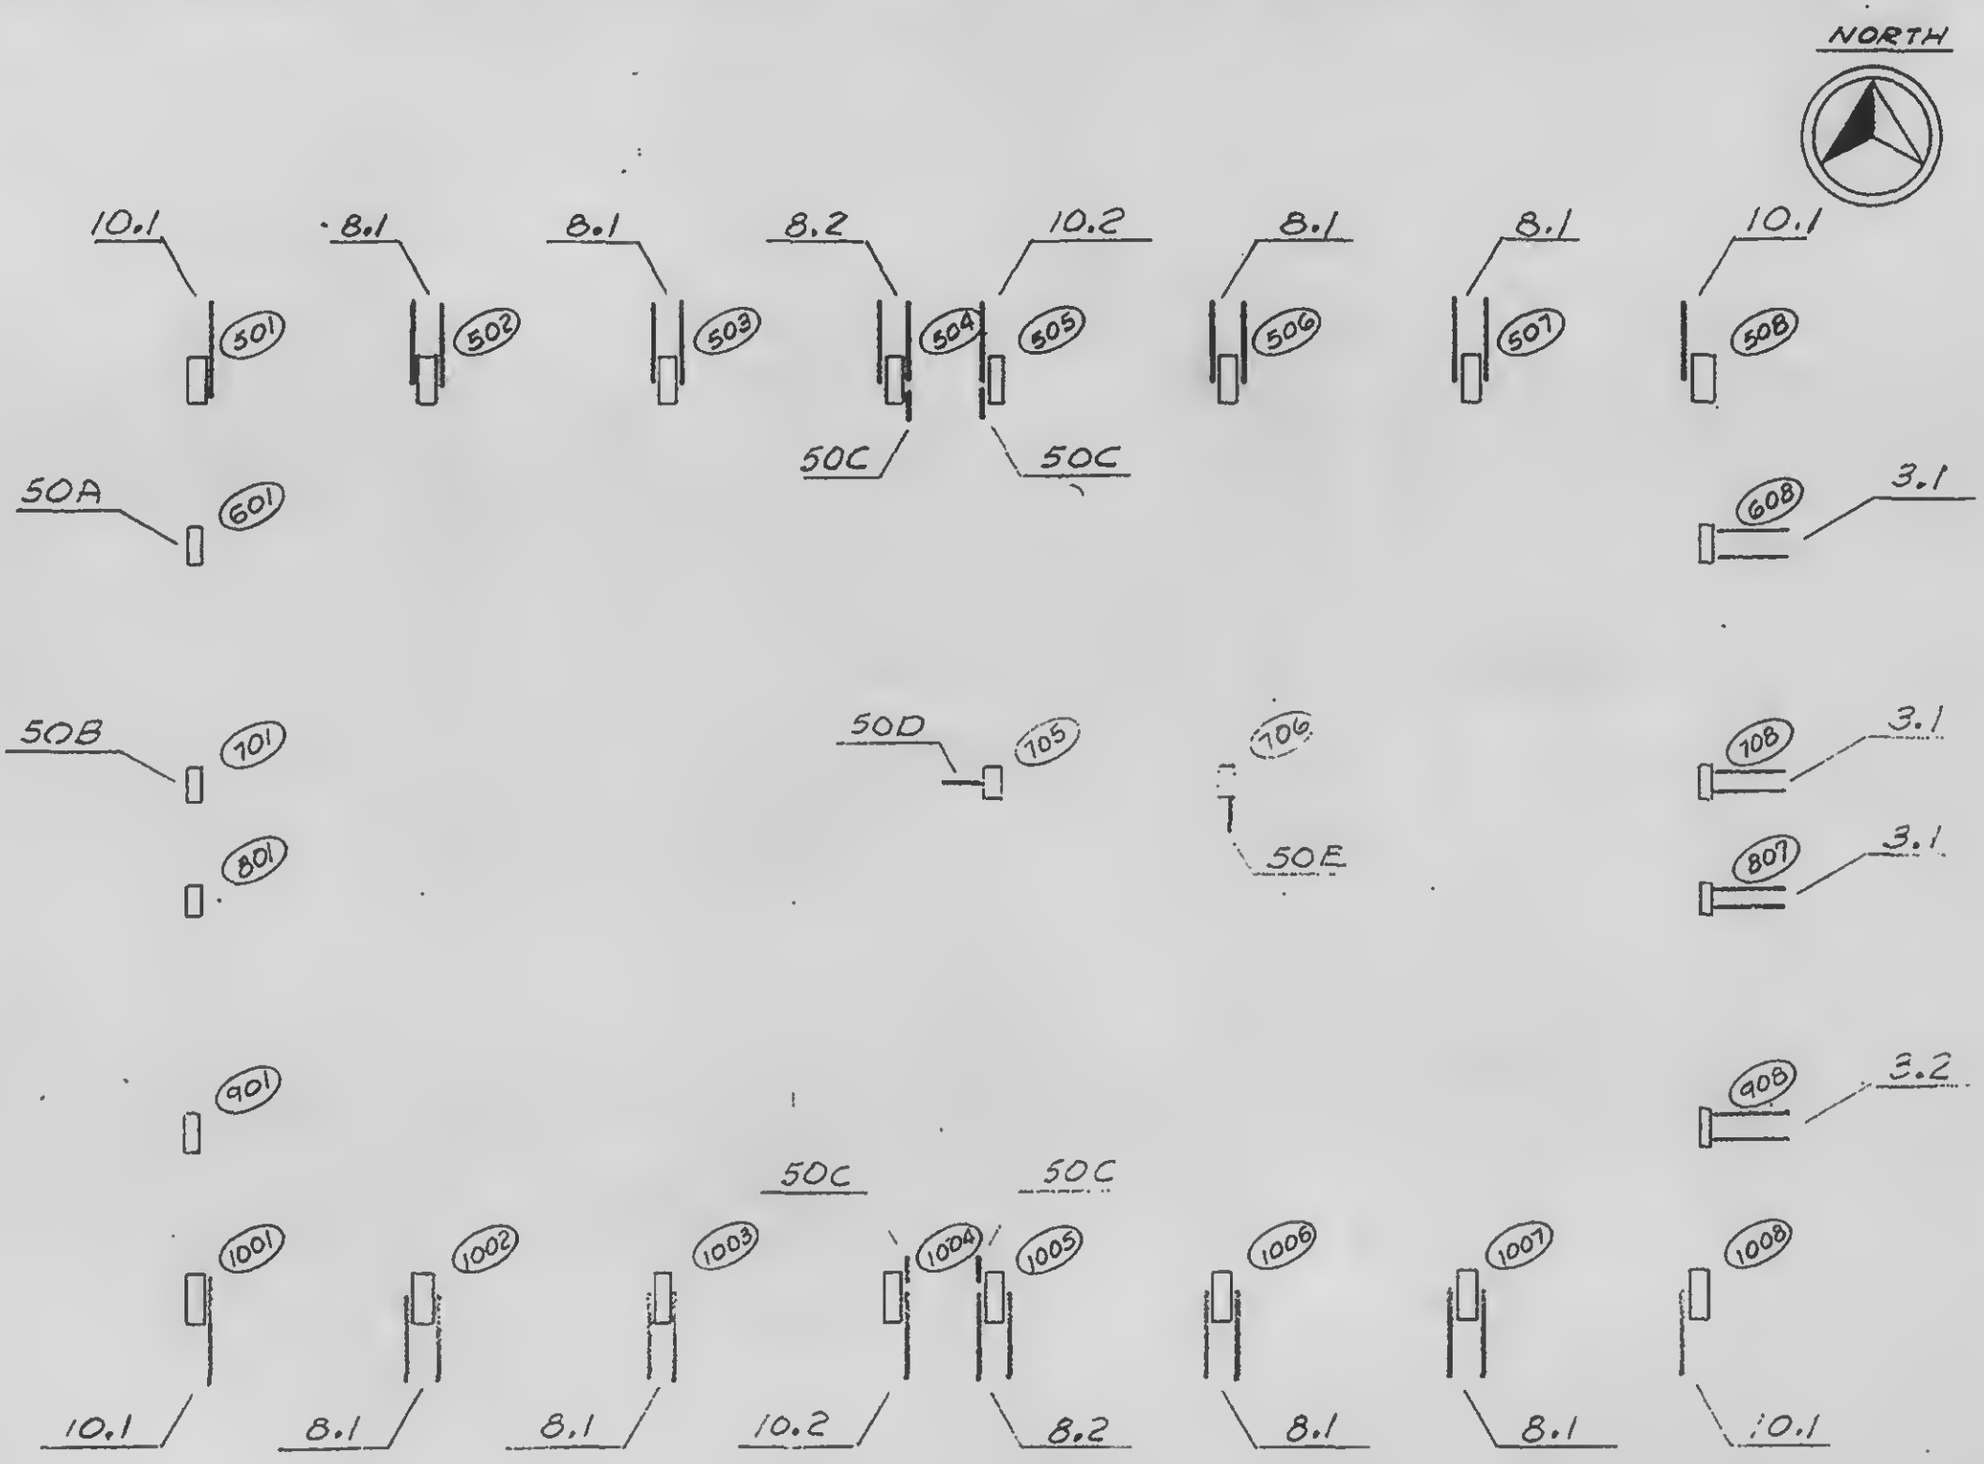

LESLIE E. ROBERTSON — LICENSED PROFESSIONAL ENGINEER — No. 34360 — STATE OF NEW YORK

DRAWN E Wexler

REVIEWED

18-A1-7