
SKILLING, HELLE, CHRISTIANSEN, ROBERTSON — Structural & Civil Engineers

PROJECT: THE WORLD TRADE CENTER | TITLE: ANCHOR STRAPS- KEY PLAN - FLOOR 1 - TOWER 2 | DATE: 5-20-69

REVISIONS

1-1-69

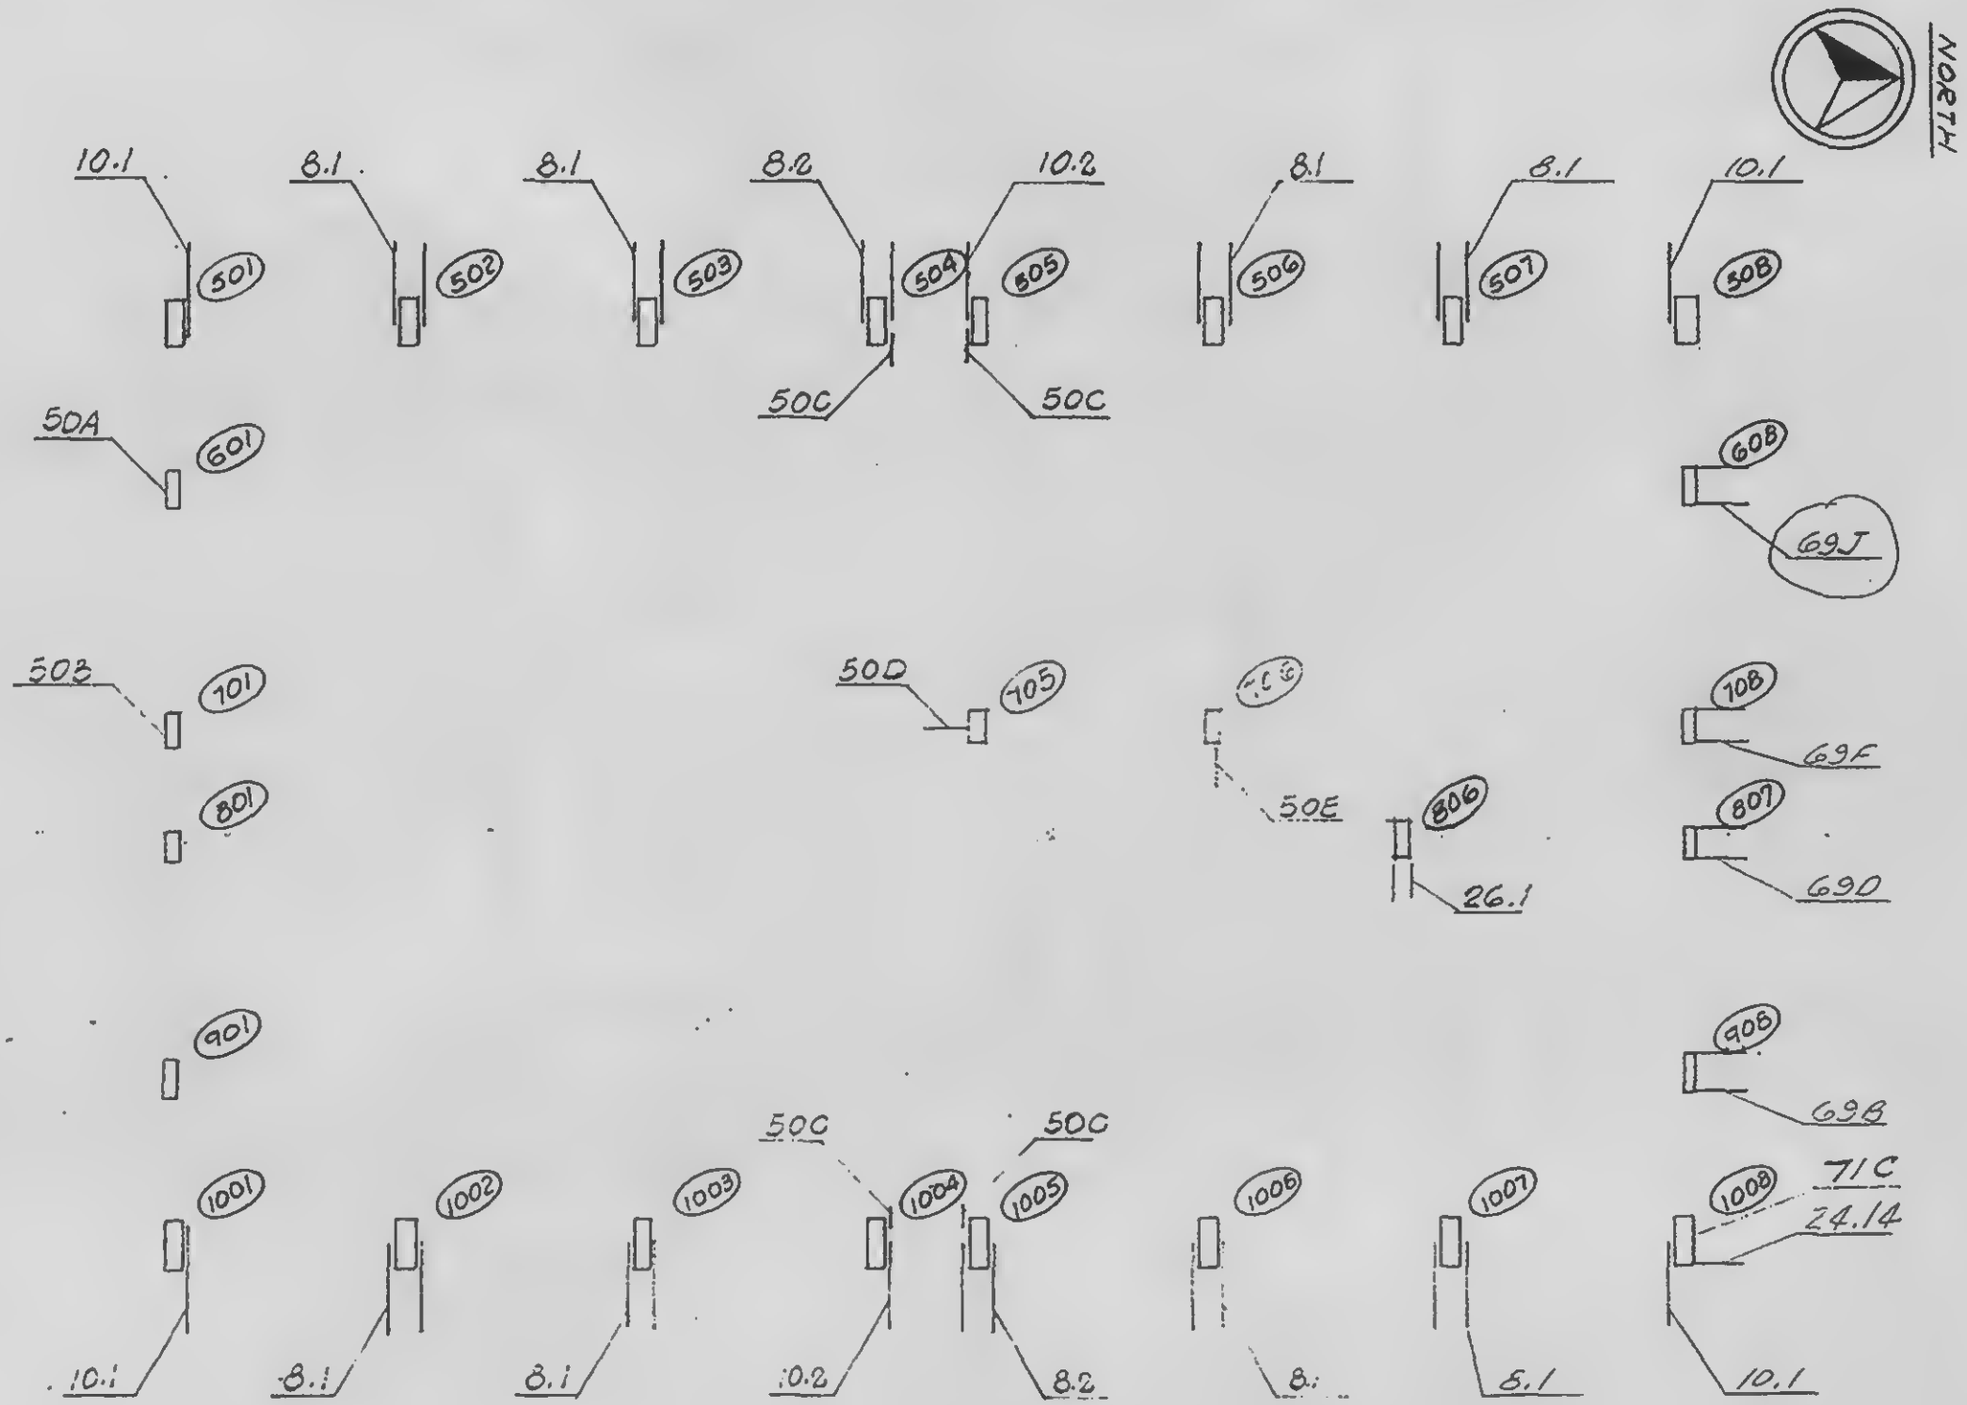

LICENSED PROFESSIONAL ENGINEER
LESLIE E. ROBERTSON
No. 34360
STATE OF NEW YORK

DESIGNED

DRAWN
S.T.N.

REVIEWED
W. E. Brewer

18-B1-7.1