
SKILLING, HELLE, CHRISTIANSEN, ROBERTSON — Structural & Civil Engineers

PROJECT: THE WORLD TRADE CENTER | TITLE: ANCHOR STRAPS - KEY PLAN - FLOOR 2 - TOWER A | DATE: 12-13-68

REVISIONS

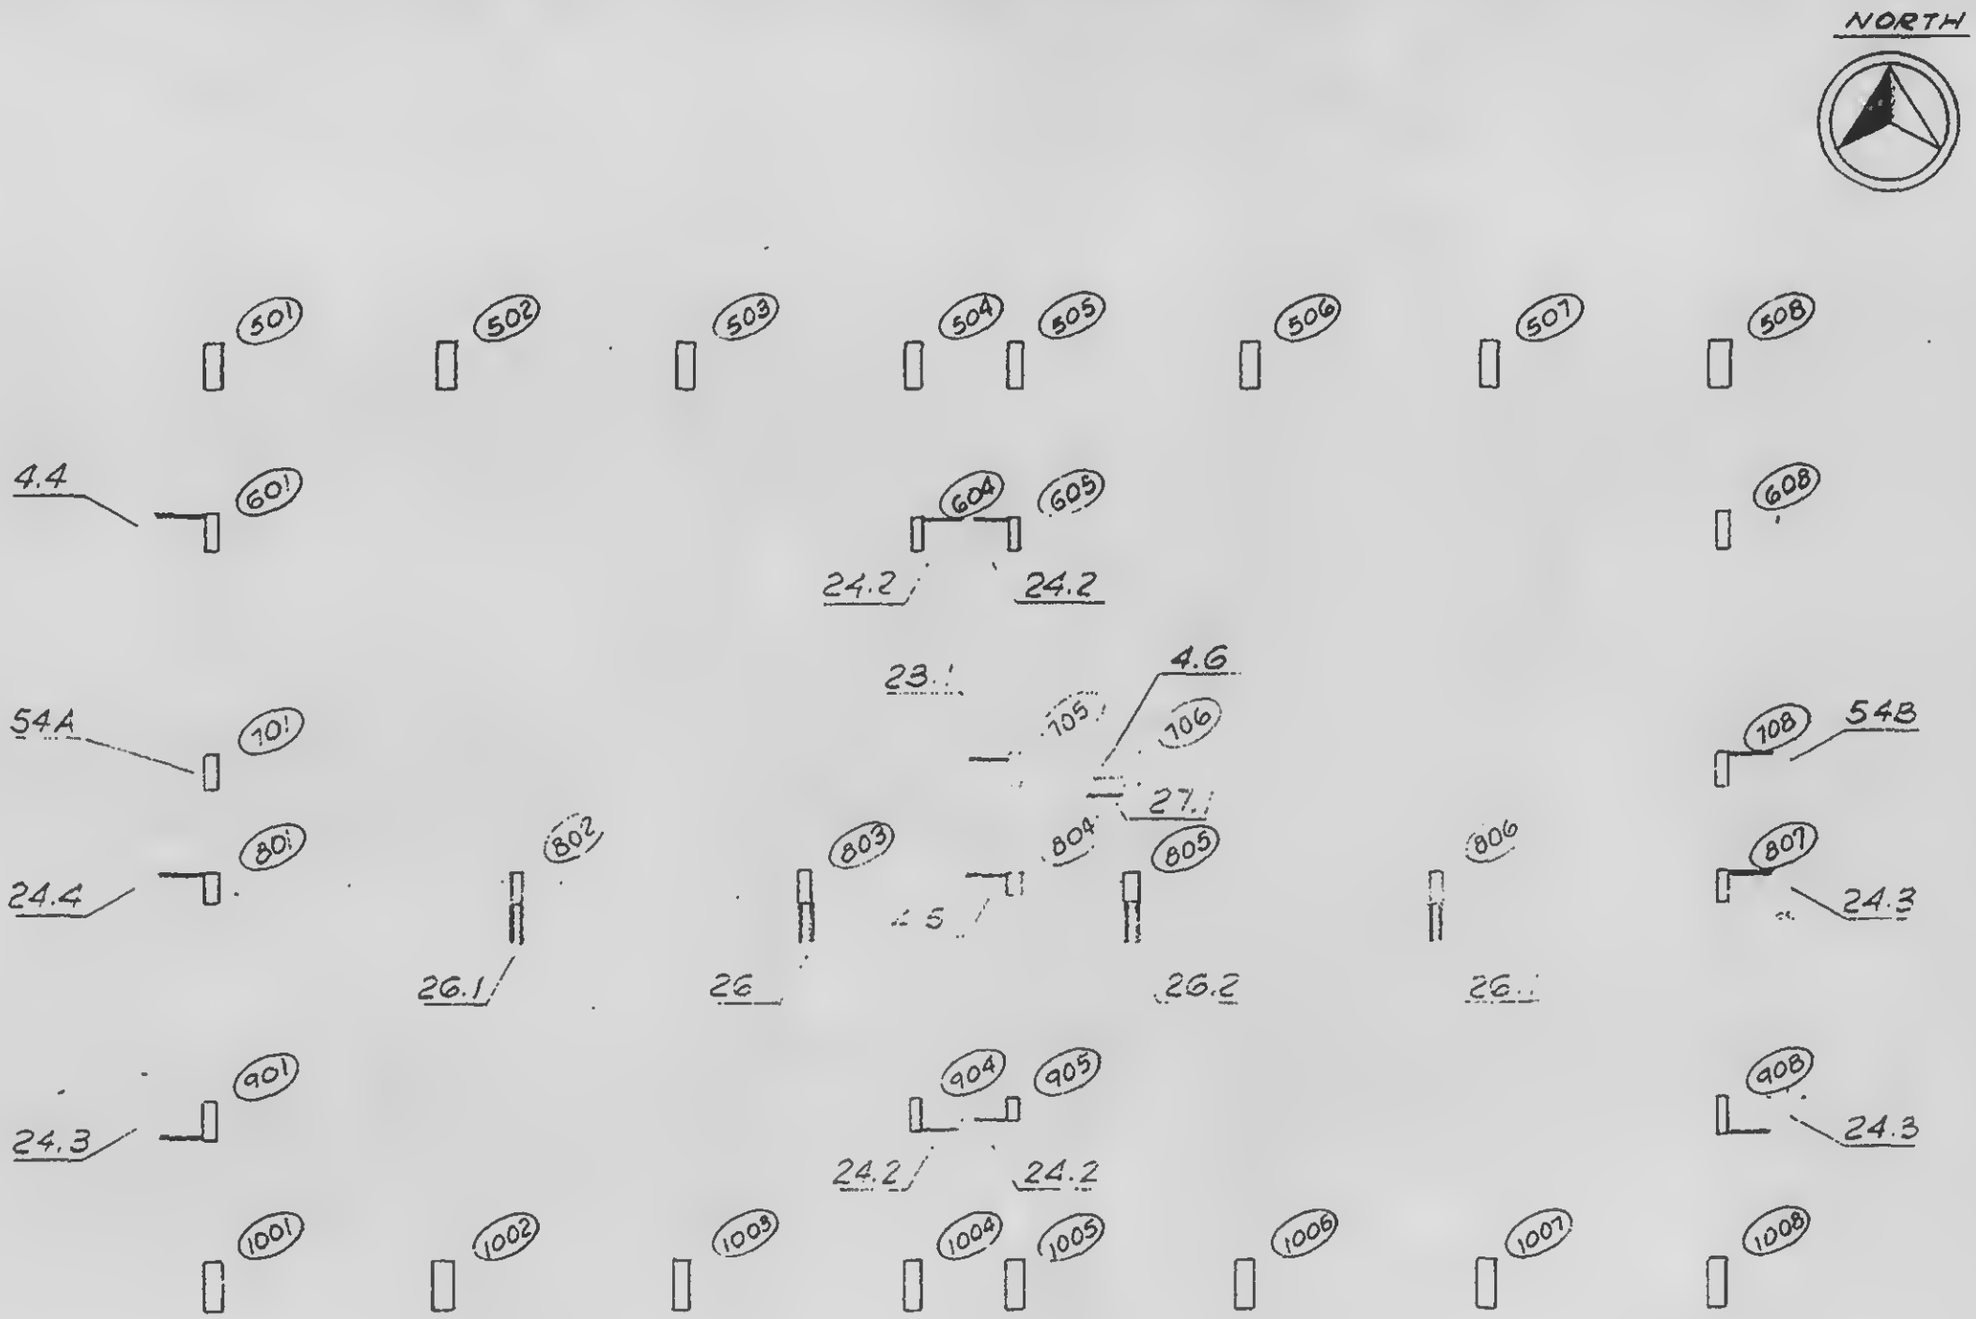

LESLIE E. ROBERTSON — REGISTERED PROFESSIONAL ENGINEER — No. 34360 — CITY OF THE STATE OF NEW YORK

SIGNED: Lowell

DRAWN: Wexler

REVIEWED

18-A1-8