
SKILLING, HELLE, CHRISTIANSEN, ROBERTSON — Structural & Civil Engineers

PROJECT THE WORLD TRADE CENTER | TITLE STRAP ANCHORS-KEY PLANS-FLR.12-17 TOWER A-FLR.14-17 TOWER B | DATE 2-7-69

REVISIONS

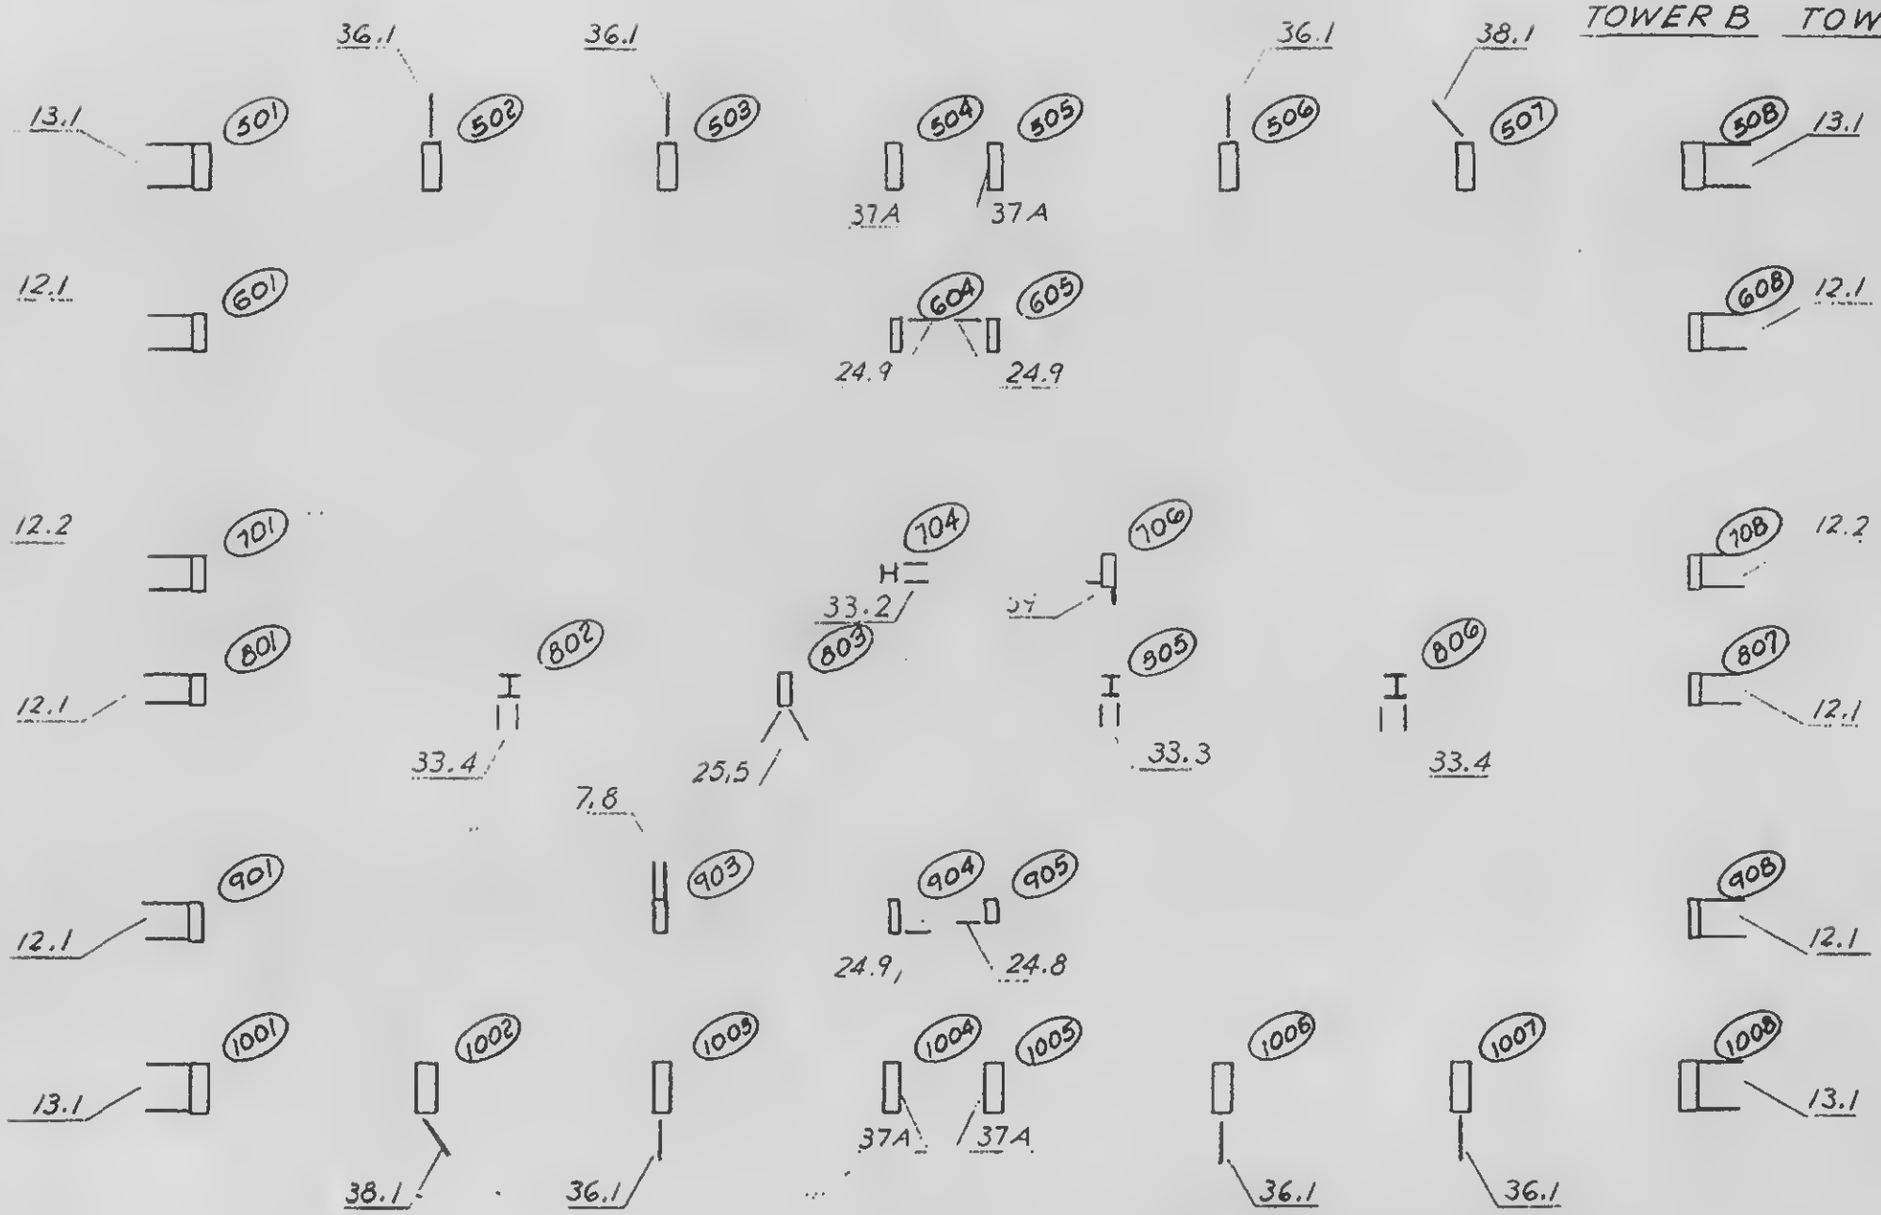



LICENSED PROFESSIONAL ENGINEER
LESLIE E. ROBERTSON
No. 34360
UNIVERSITY OF THE STATE OF NEW YORK

DESIGNED L. O'Neill
DRAWN F. Smith
REVIEWED W. Brewer

18-AB1-16.1