
SKILLING, HELLE, CHRISTIANSEN, ROBERTSON — Structural & Civil Engineers

PROJECT THE WORLD TRADE CENTER | TITLE KEY PLAN FOR ANCHOR STRAPS- FLOOR 46 | DATE 4-30-69

REVISIONS

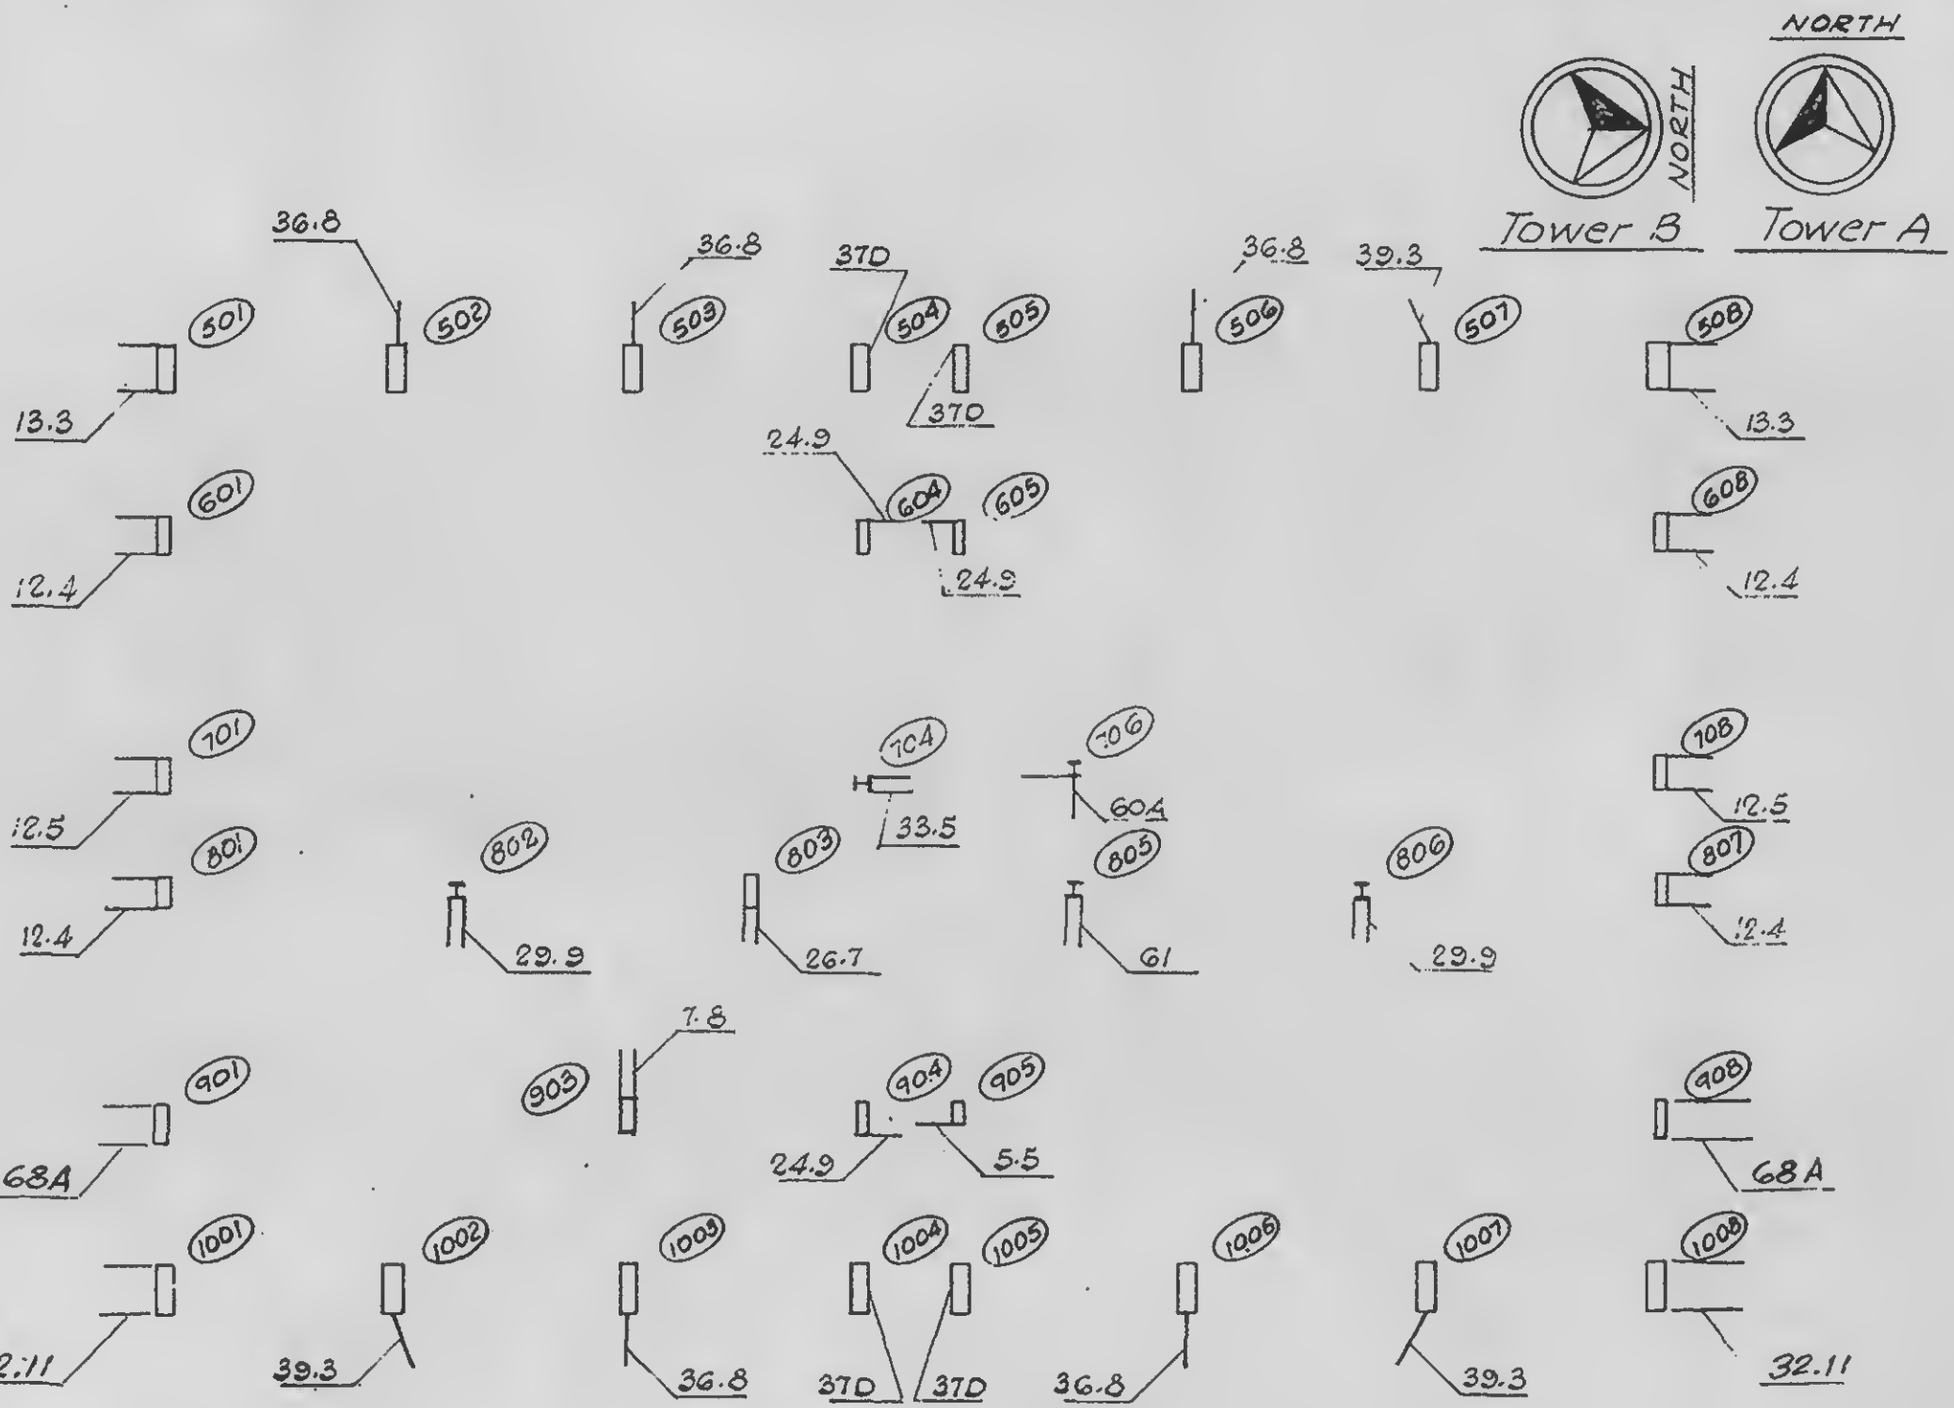

LICENSED PROFESSIONAL ENGINEER
LESLIE E. ROBERTSON
No. 34860
UNIVERSITY OF THE STATE OF NEW YORK

SIGNED

DRAWN STM

REVIEWED W. Brewer

18-AB1-27