

SKILLING, HELLE, CHRISTIANSEN, ROBERTSON — Structural & Civil Engineers

PROJECT THE WORLD TRADE CENTER | TITLE STRAP ANCHORS - KEY PLANS - FLOOR 77 | DATE 5-28-69

REVISIONS

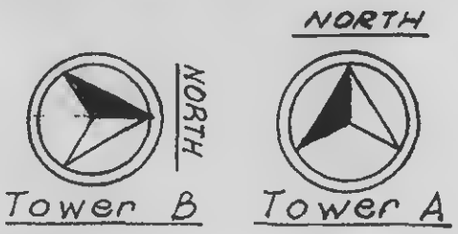

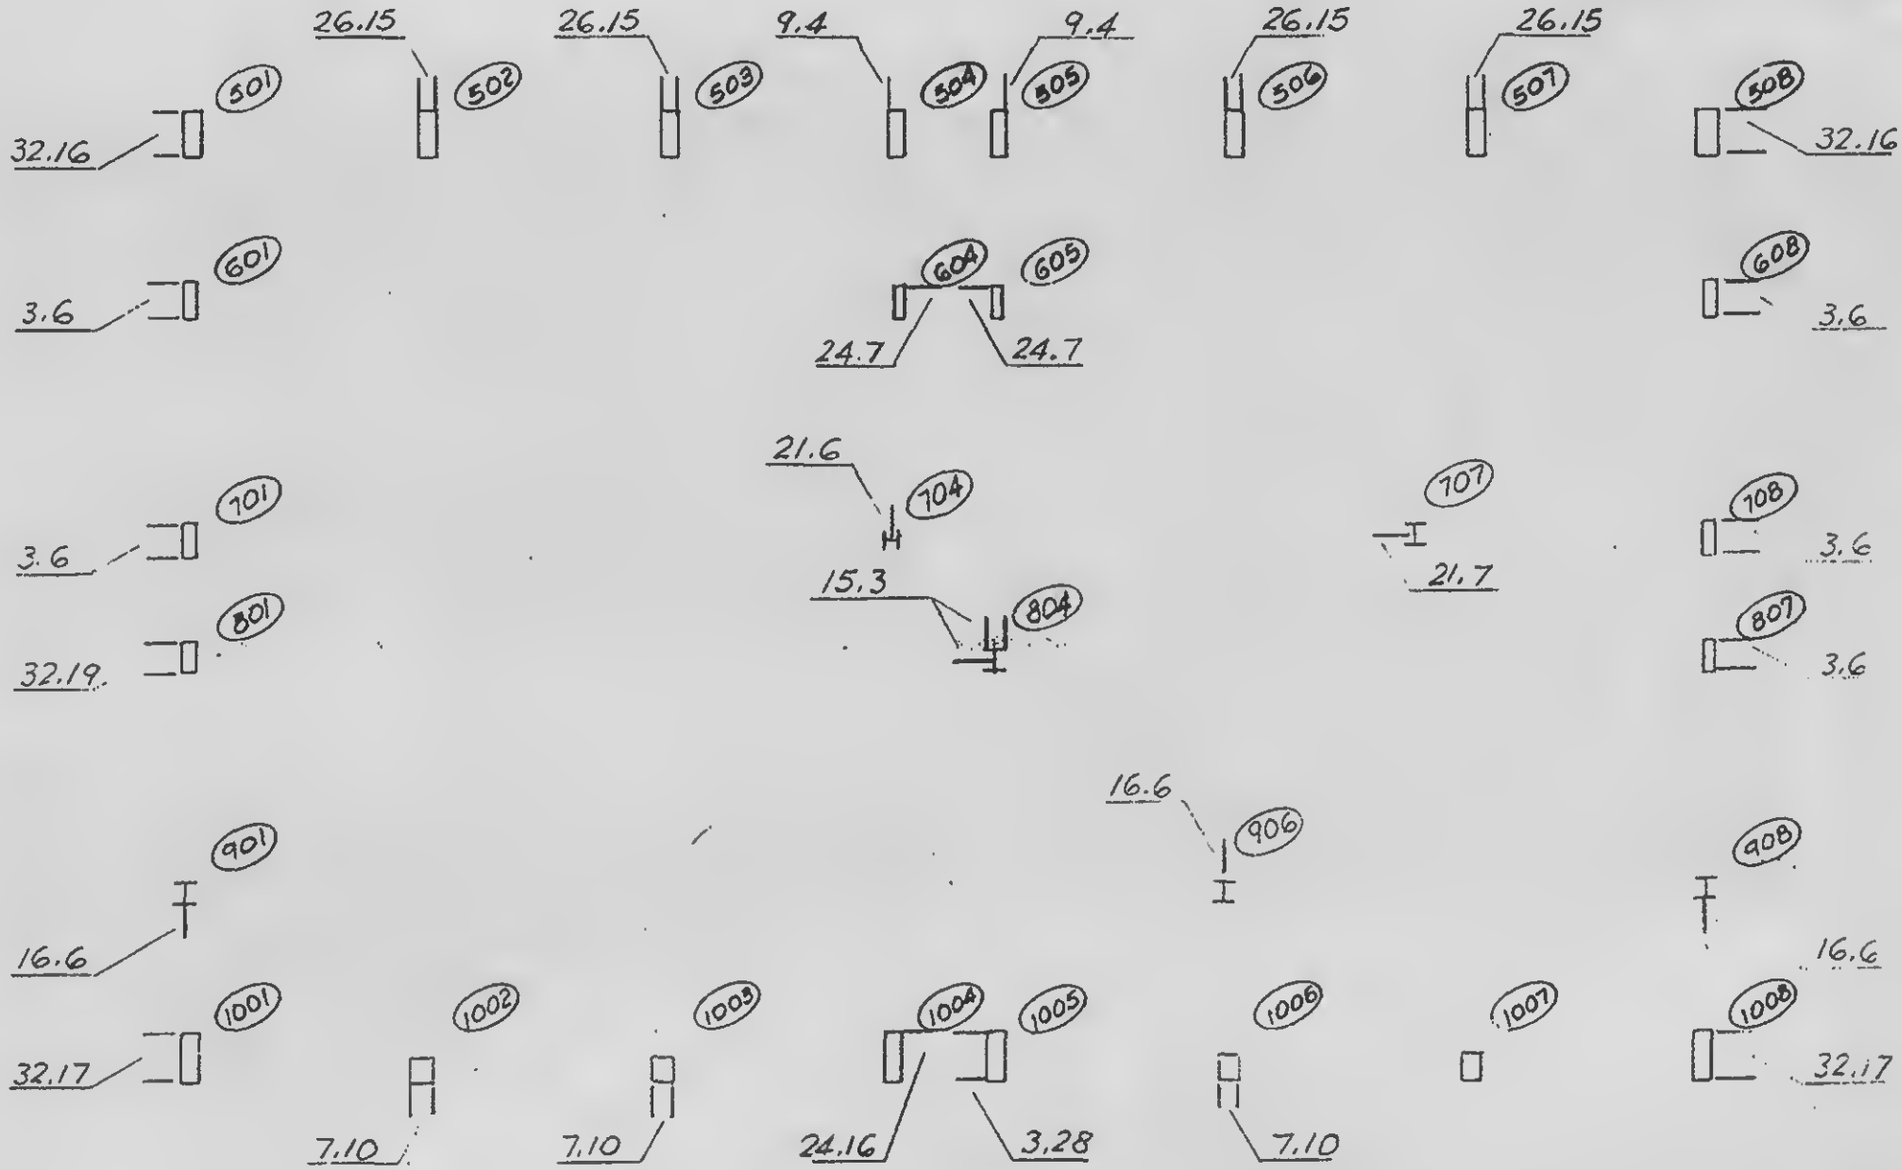

LESLIE E. ROBERTSON — CIVIL ENGINEER — NO. 34890 — CITY OF THE STATE OF NEW YORK

SIGNED

DRAWN

REVIEWED

16-43:-43