SKILLING HELLE CHRISTIANSEN ROBERTSON — Structural & Civil Engineers

PROJECT THE WORLD TRADE CENTER | TITLE STRAP ANCHORS - KEY PLANS - FLOOR 78 | DATE 4-30-69


ISIONS

NORTH

NORTH

Tower B

Tower A

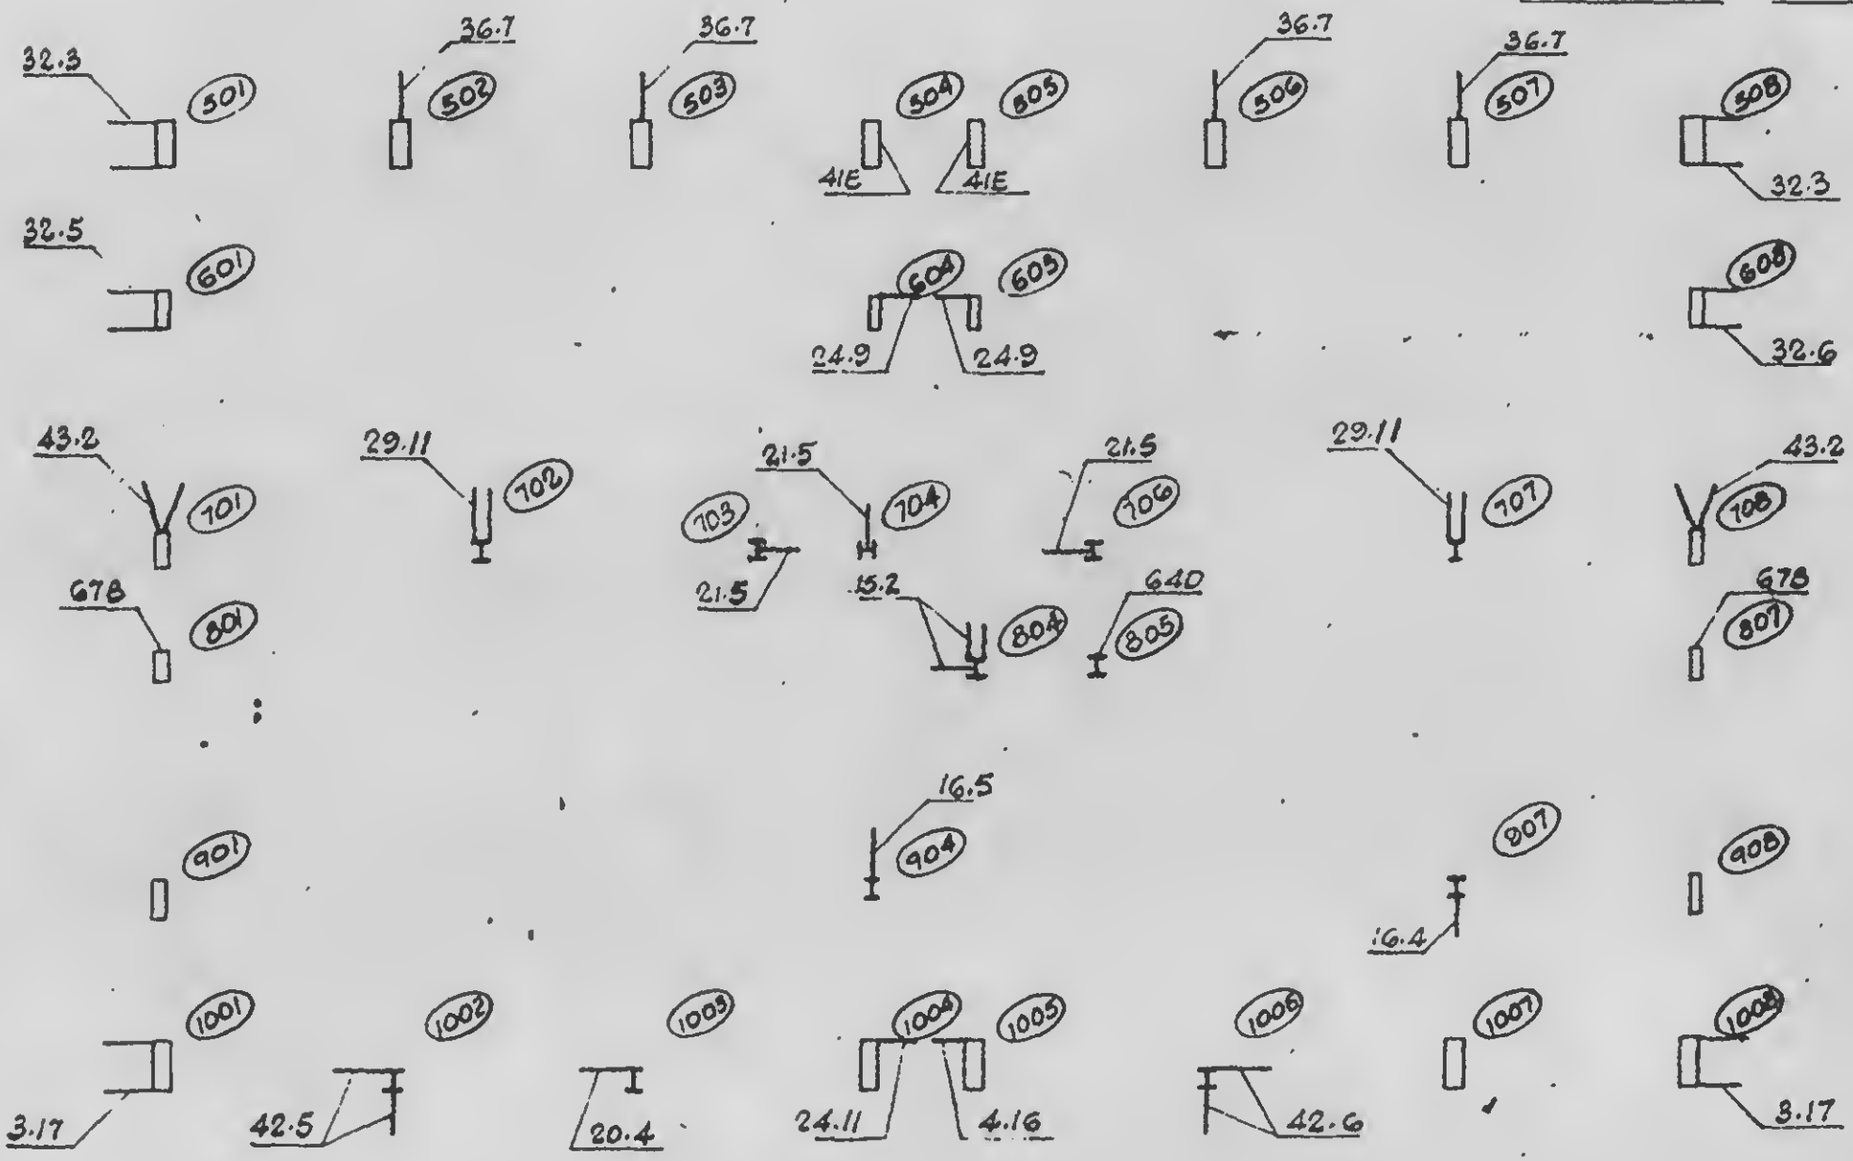

LICENSED PROFESSIONAL ENGINEER
LESLIE E. ROBERTSON
No. 34960
CITY OF THE STATE OF NEW YORK

DESIGNED

DRAWN
E.T.M.

REVIEWED

18-481-44