SKILLING, HELLE, CHRISTIANSEN, ROBERTSON — Structural & Civil Engineers

| PROJECT | TITLE | DATE |
|---|---|---|
| THE WORLD TRADE CENTER | STRAP ANCHORS - KEY PLANS - FLOOR 81 | 4-30-69 |


EVISIONS

NORTH

NORTH

Tower B

Tower A

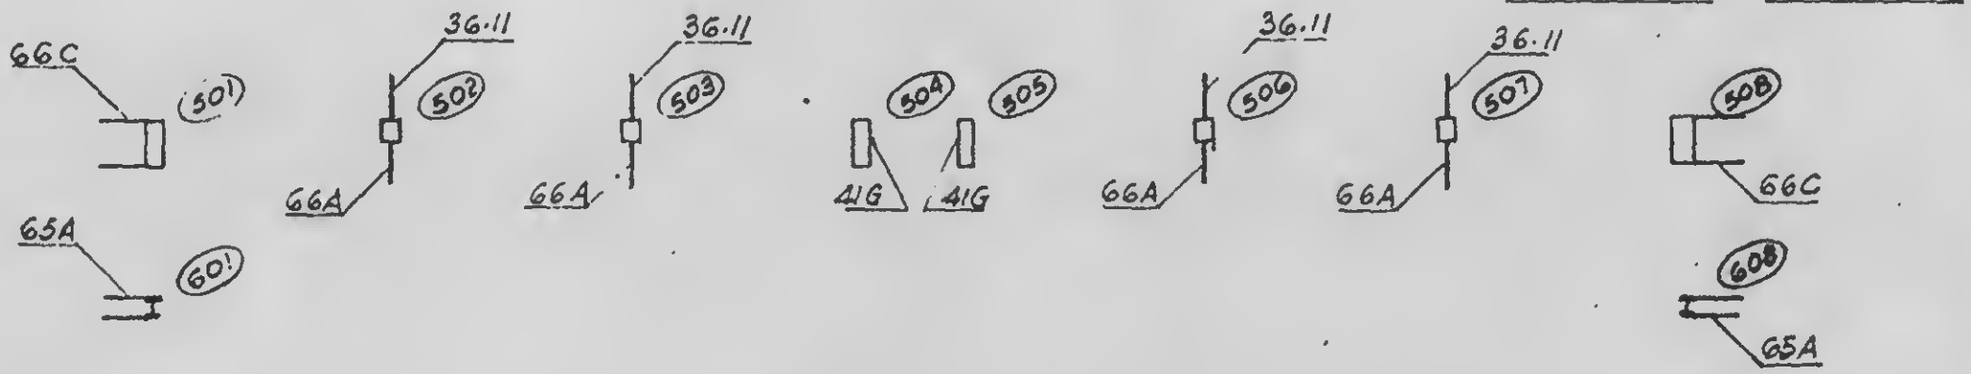


LESLIE E. ROBERTSON
LICENSED PROFESSIONAL ENGINEER
No. 34360
CITY OF THE STATE OF NEW YORK

DESIGNED

DRAWN S.T.M.