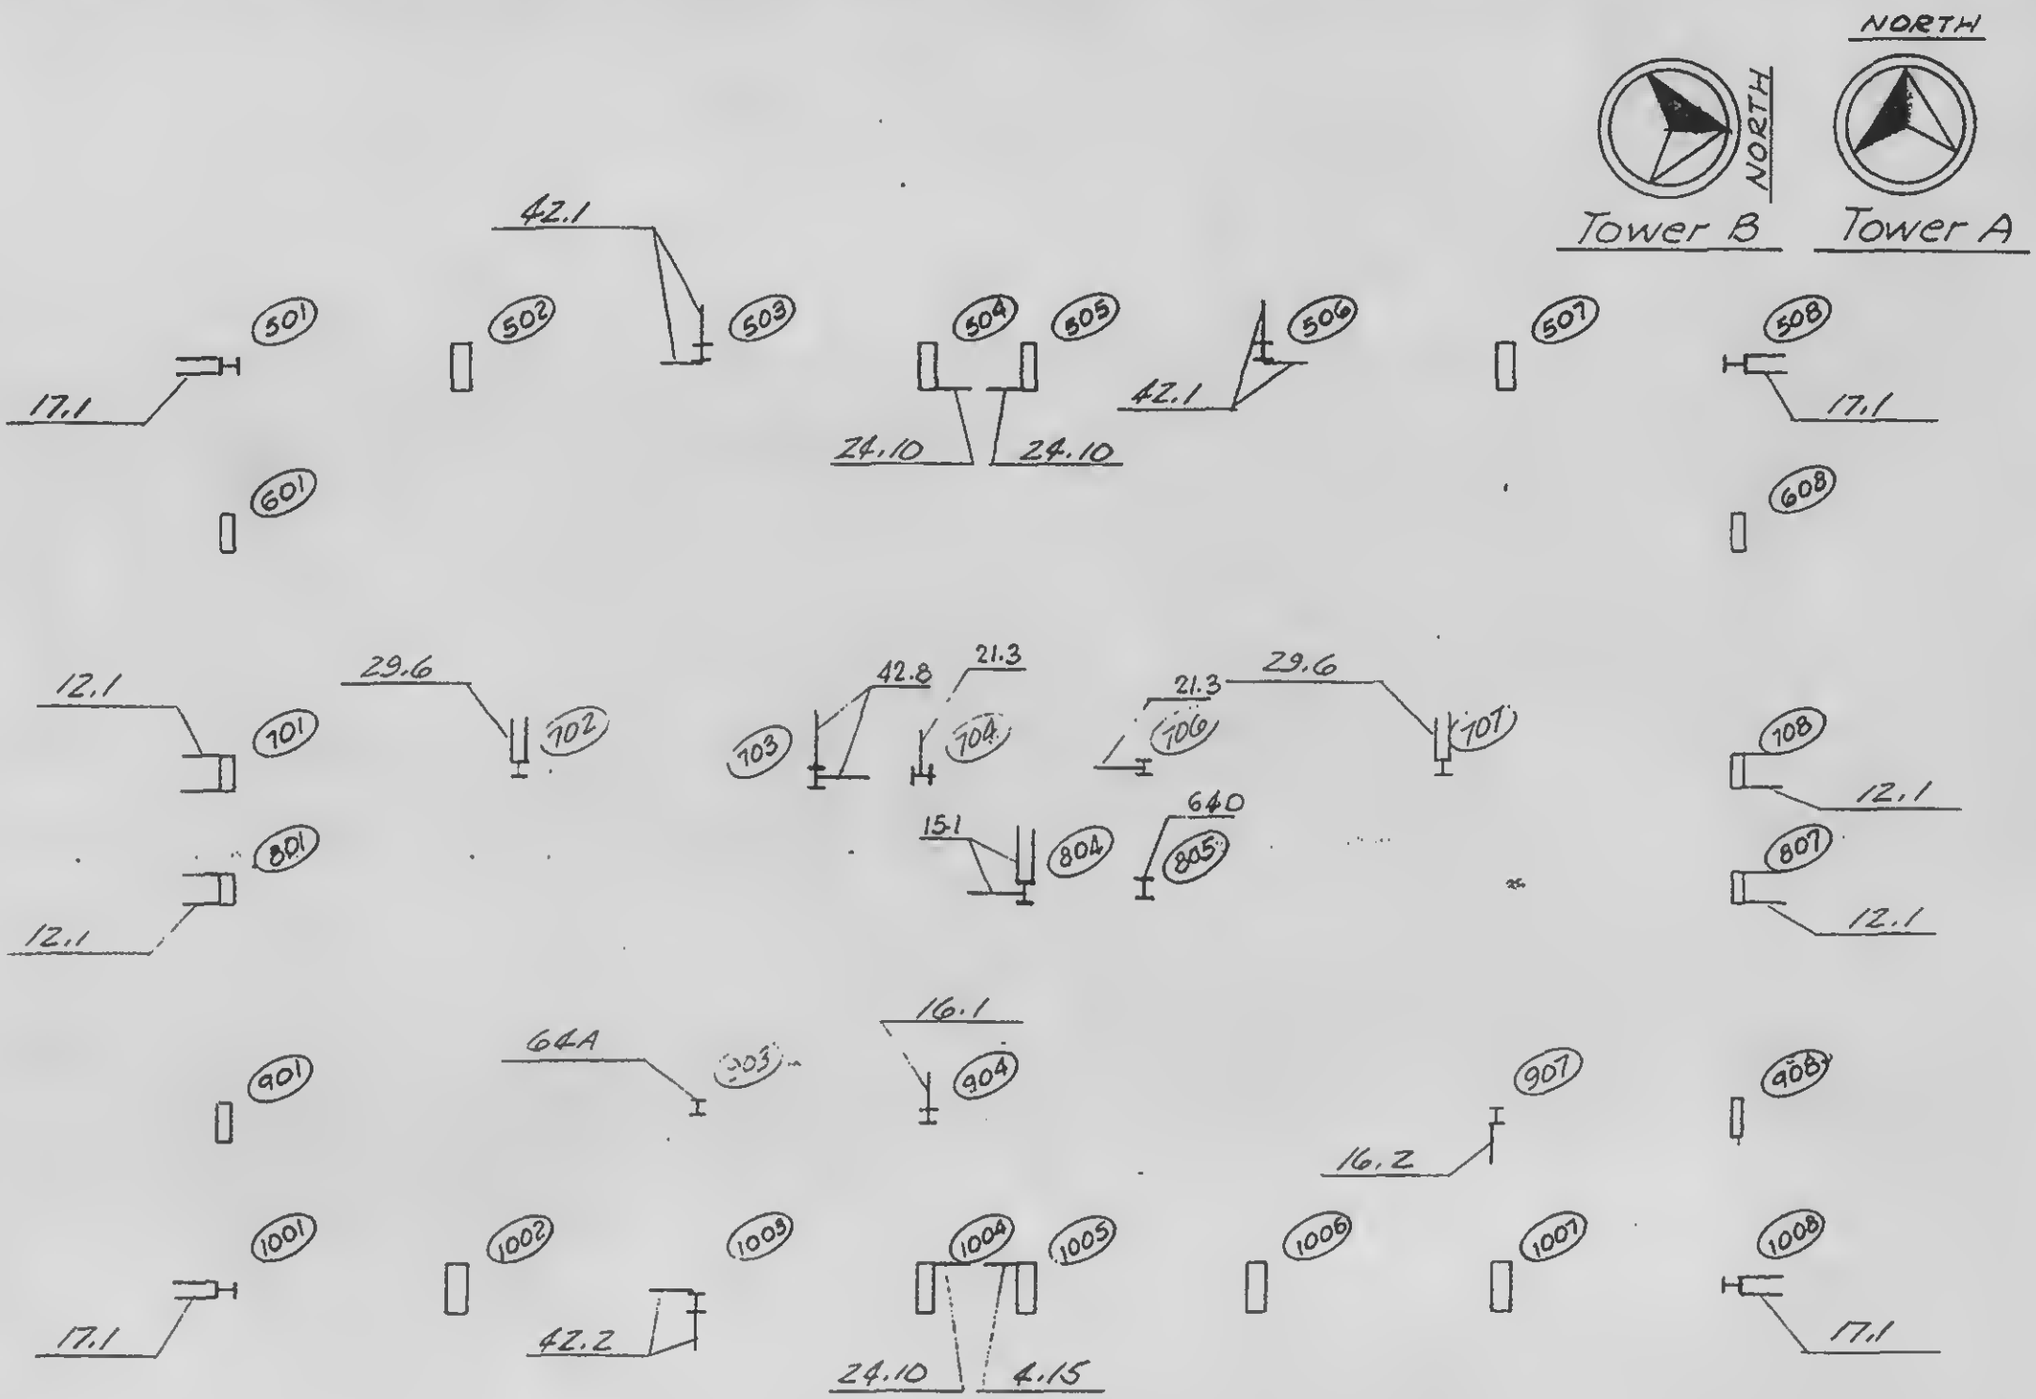SKILLING, HELLE, CHRISTIANSEN, ROBERTSON — Structural & Civil Engineers

PROJECT THE WORLD TRADE CENTER | TITLE KEY PLAN FOR ANCHOR STRAPS-FL 84-86 | DATE 4-30-69

REVISIONS



LICENSED PROFESSIONAL ENGINEER
LESLIE E. ROBERTSON
NO. 34360
CITY OF THE STATE OF NEW YORK

DRAWN J. Adams

REVIEWED W. Petrewa

18-AB1-50