

SKILLING, HELLE, CHRISTIANSEN, ROBERTSON — Structural & Civil Engineers

PROJECT THE WORLD TRADE CENTER | TITLE KEY PLAN FOR ANCHOR STRAPS- FL 87-88 | DATE 4-30-69

REVISIONS

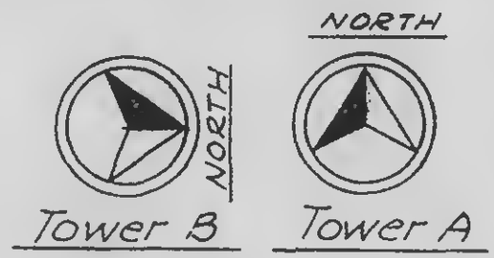

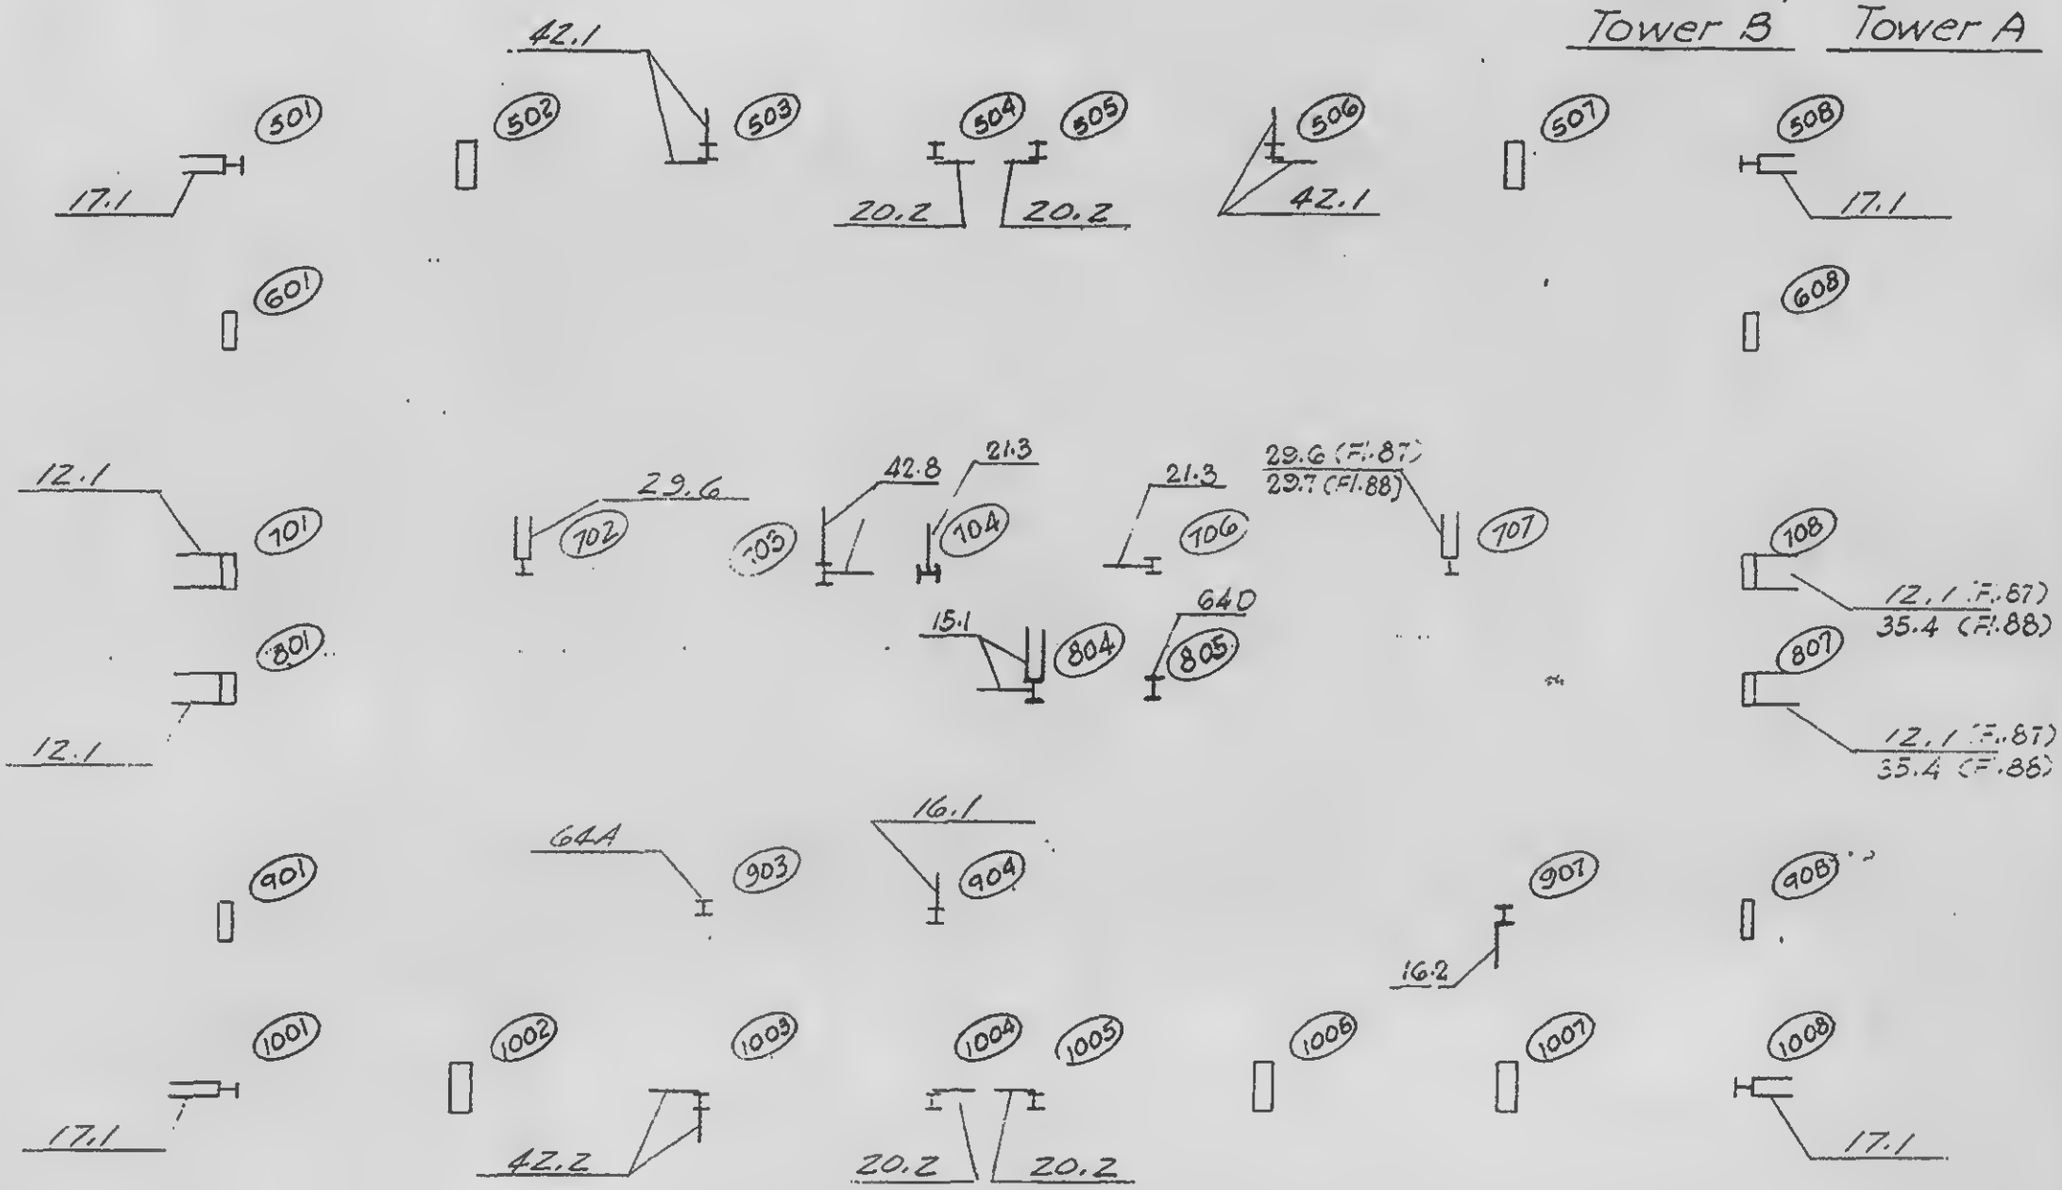

PROFESSIONAL ENGINEER
CHRISTIE E. ROBERTSON
No 34360
OF THE STATE OF NEW YORK

DRAWN Adams
REVIEWED J. Brewer

18-A81-51