
SKILLING, HELLE, CHRISTIANSEN, ROBERTSON — Structural & Civil Engineers

PROJECT THE WORLD TRADE CENTER | TITLE KEY PLAN FOR ANCHOR STRAPS-FL 94 | DATE 4-30-69

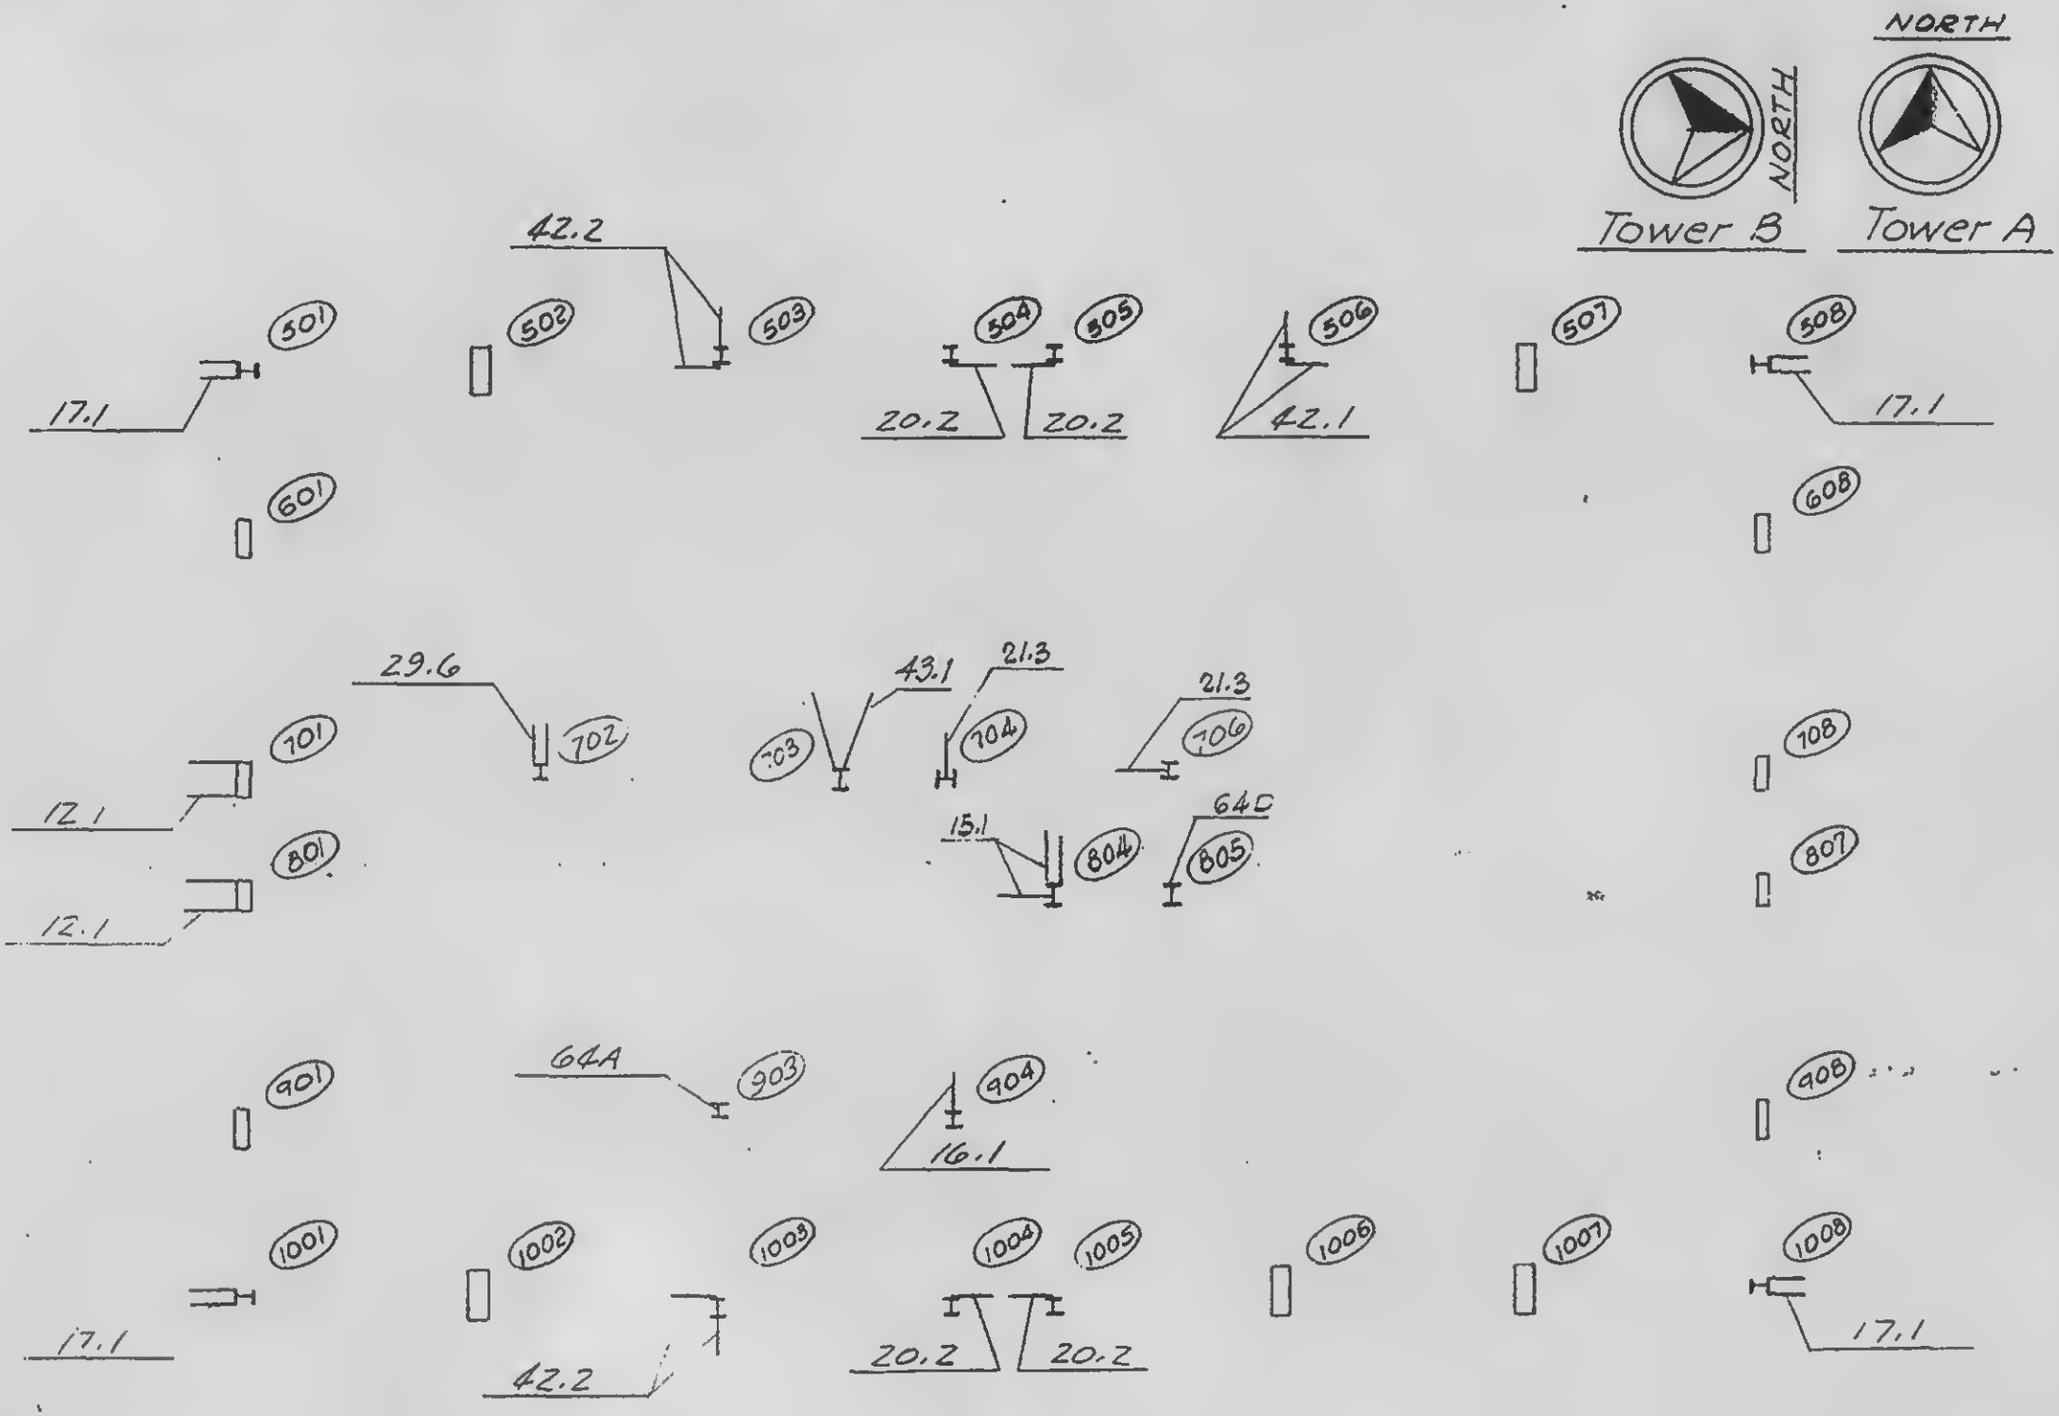

PROFESSIONAL ENGINEER E. ROBERTSON NO. 34360 THE STATE OF NEW YORK

DRAWN Adams

CHECKED

18-A81-54