
SKIDMORE, OWINGS & MERRILL CHRISTIANSEN, ROBERTSON — Structural & Civil Engineers

PROJECT THE WORLD TRADE CENTER | TITLE KEY PLAN FOR ANCHOR STRAPS - FL 96-100 | DATE 4-30-69

REVISIONS

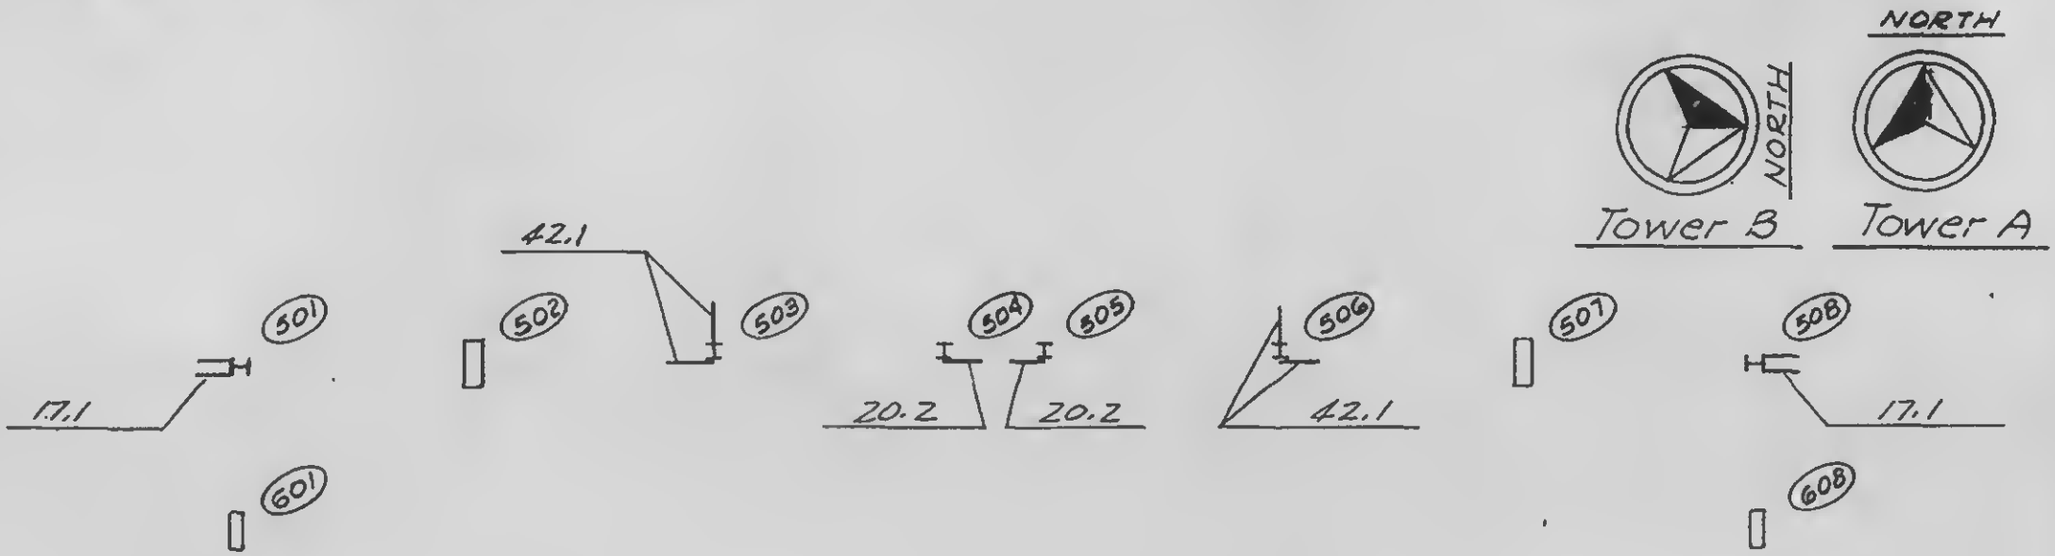

LIE E. ROBERTSON PROFESSIONAL ENGINEER No. 34360 OF THE STATE OF NEW YORK

ID

DRAWN J. Adams

REVIEWED W. E Brewer

18-A8.-56