

SKILLING, HELLE, CHRISTIANSEN, ROBERTSON — Structural & Civil Engineers

PROJECT: THE WORLD TRADE CENTER | TITLE: KEY PLAN FOR ANCHOR STRAPS- FL 101 | DATE: 4-30-69

REVISIONS

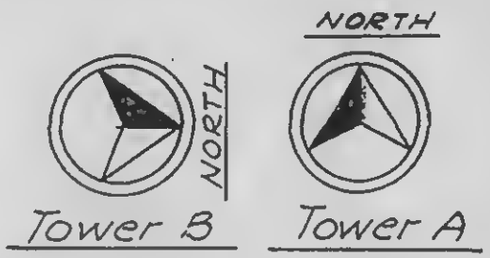

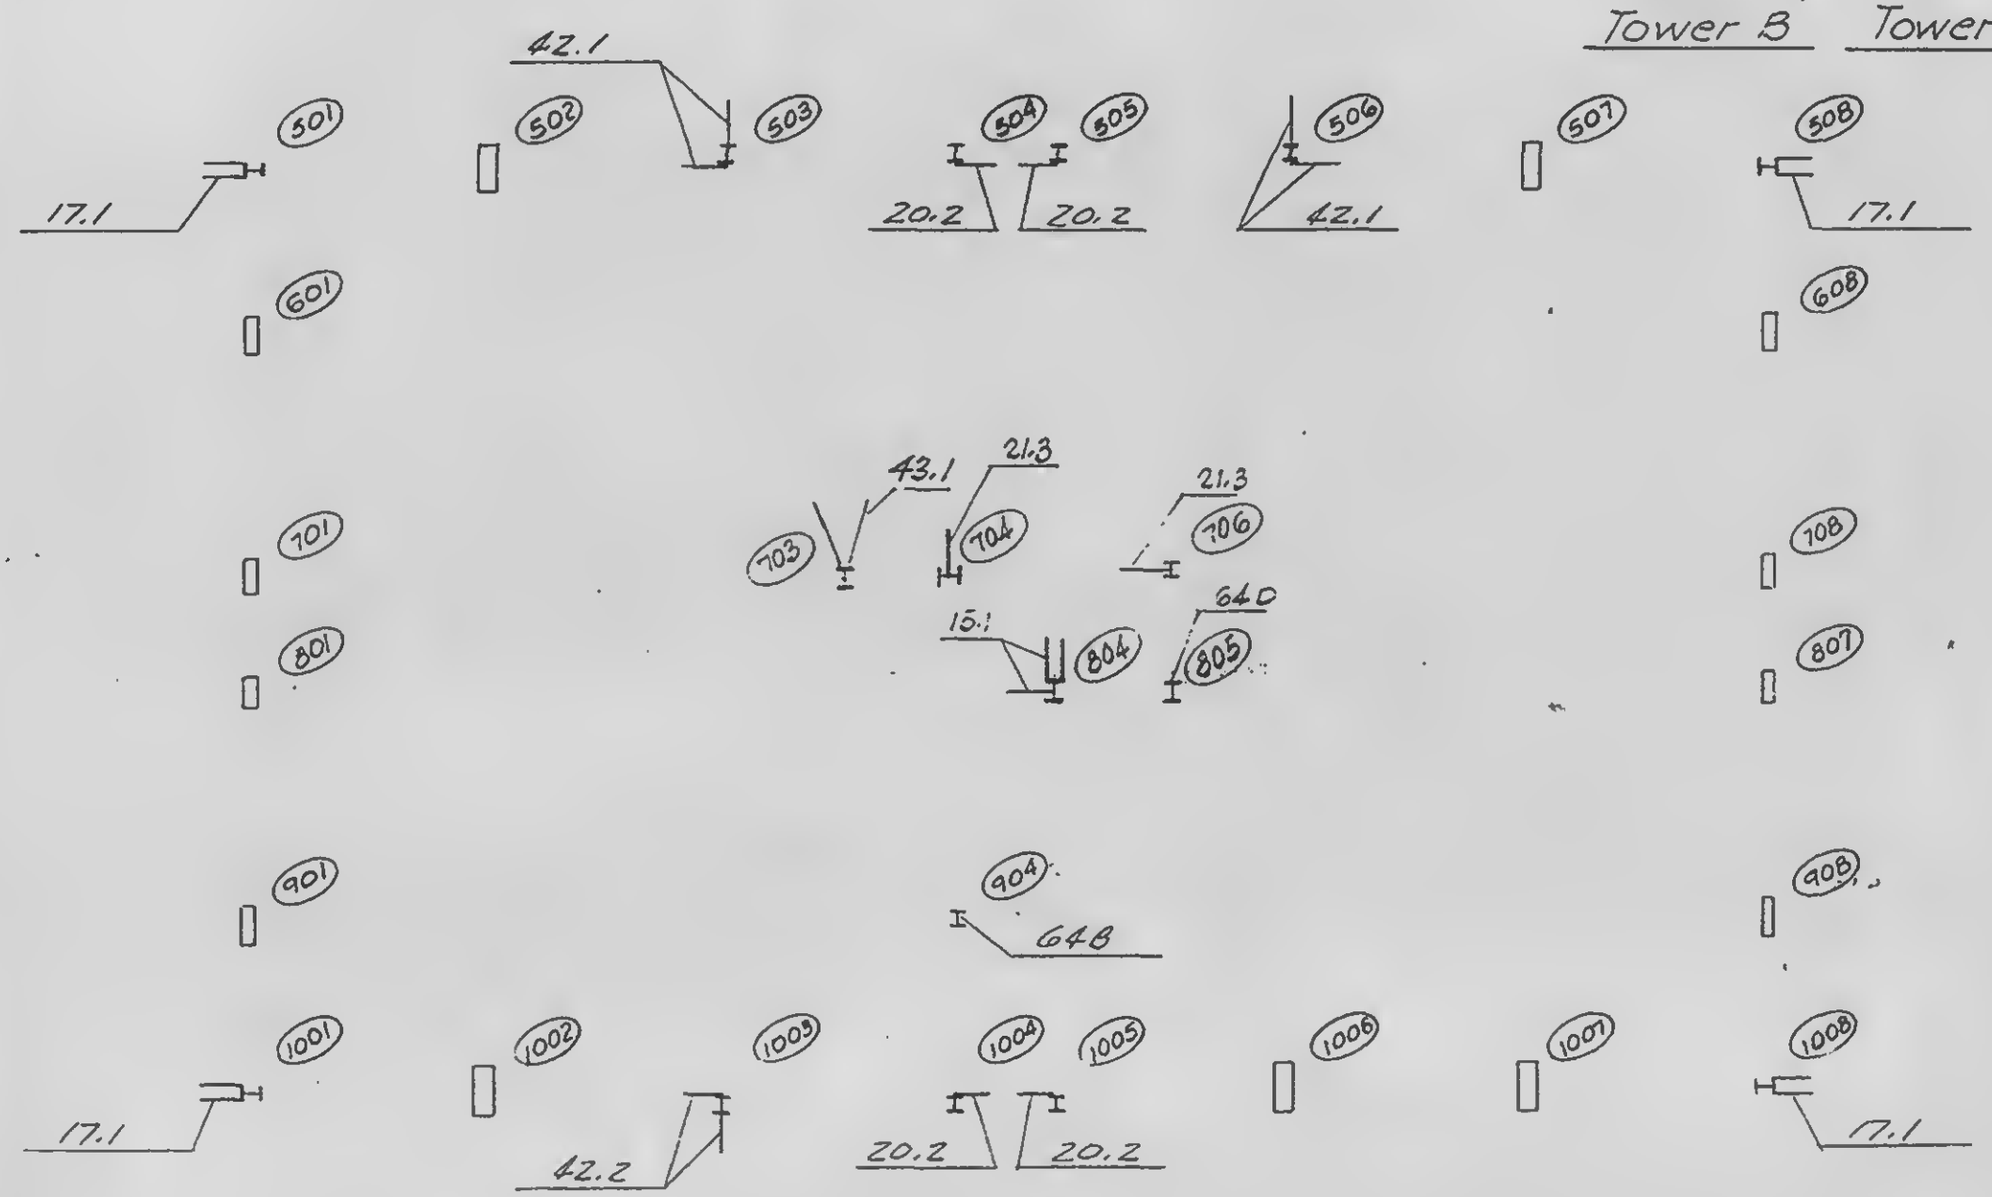

PROFESSIONAL ENGINEER
JAMES E. ROBERTSON
No. 34360
OF THE STATE OF NEW YORK

CHECKED

DRAWN
J. Adams

REVIEWED
J. Brewer

13-AB'-57