
SKILLING, HELLE, CHRISTIANSEN, ROBERTSON ..... Structural & Civil Engineers

PROJECT THE WORLD TRADE CENTER | TITLE STRAP ANCHORS - CORE - DETAIL 10 | DATE 10-16-68

REVISIONS

-69

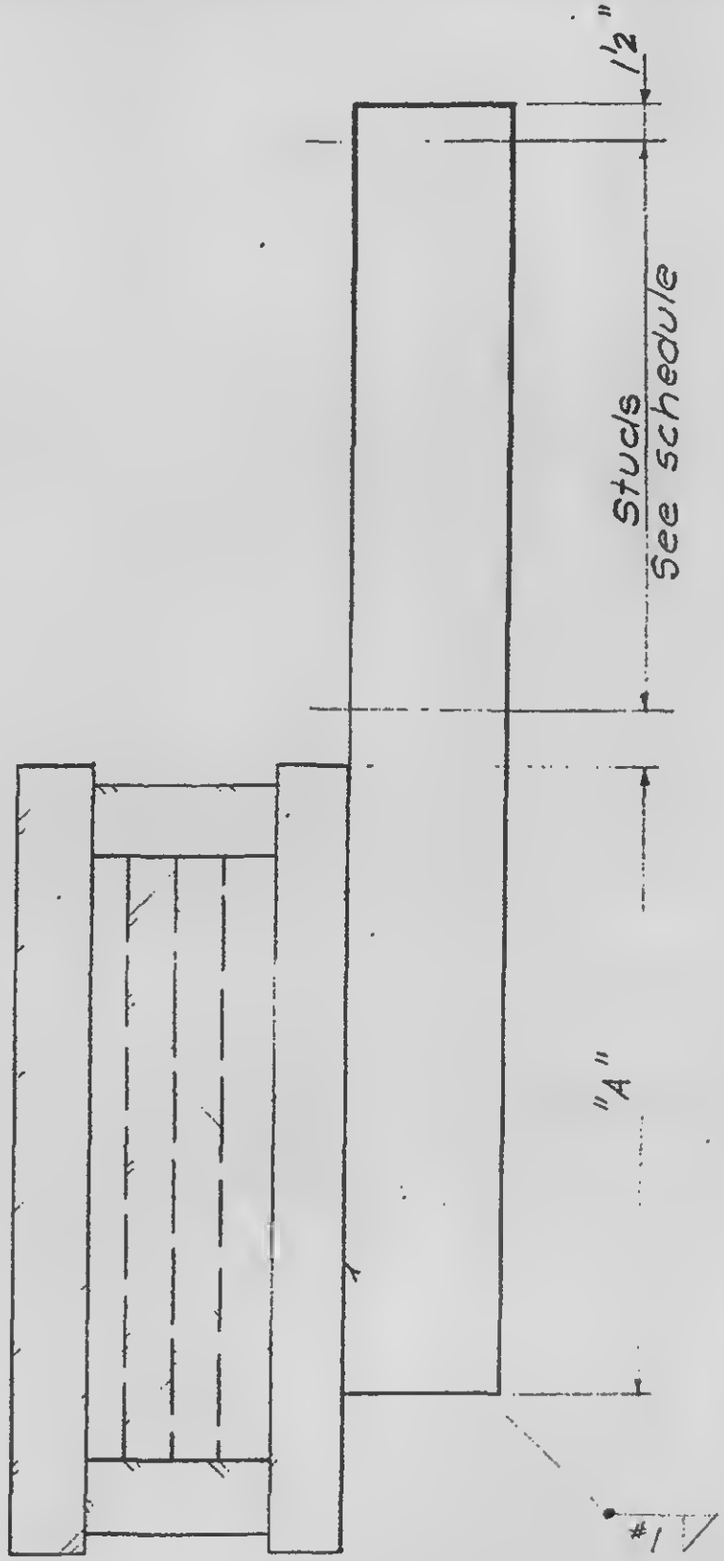

See Note 6 : 18-AB2-2					
Detail No.	Strap	Studs	Elev.	Dimen "A"	Weld #1
10.1	11"x1"x7'-11½"	3x7/3/4	—	4'-4"	½
10.2	7x1x5'-1½"	2x7/3/4*	—	2'-6"	5/8

* Longitudinal spacing 4½"

LICENSED PROFESSIONAL ENGINEER
LESLIE E. ROBERTSON
No. 34360
CITY OF THE STATE OF NEW YORK

DESIGNED
DRAWN
S. Wexler
REVIEWED
W. Brewer

18-AB2-10