
SKILLING HELLE CHRISTIANSEN ROBERTSON — Structural & Civil Engineers

PROJECT THE WORLD TRADE CENTER | TITLE STRAP ANCHORS - CORE - DETAIL 22 | DATE 10/30/68

REVISIONS

4-30-69
5-20-69

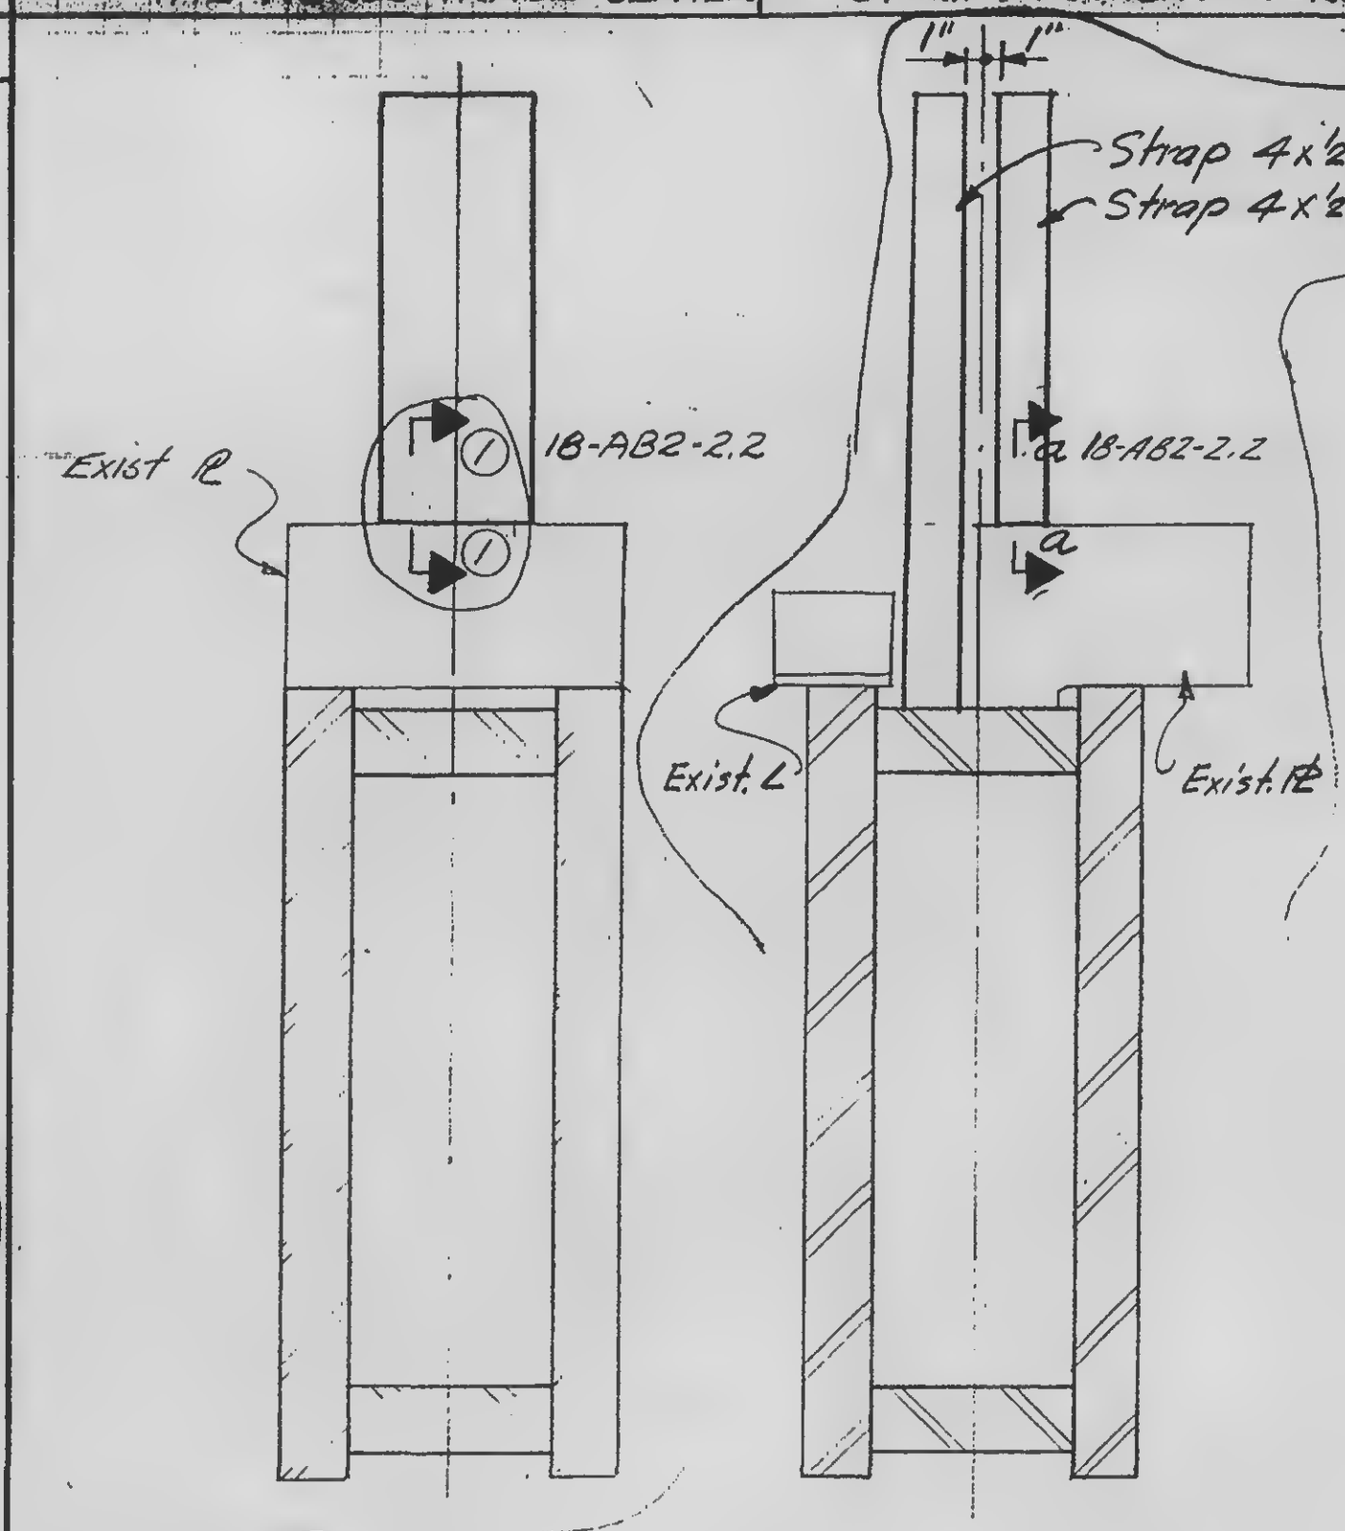

See Note 6 -18-AB2-2

Detail N°	Strap	Studs	Elev.	Section 1-1
22.1	10"x½"x2'-7½	3x5/⅝	(-3)	a-a
22.2	12"x½"x2'-7½	3x5/⅝	(-3)	a-a
22.3	7"x½"x2'-7½	2x5/⅝	(-3)	a-a
22.4	4"x½"x4'-0	8/⅝	(-34)	b-b

Detail 22.1 - 22.4

Detail 22.5

LICENSED PROFESSIONAL ENGINEER
LESLIE E. ROBERTSON
No. 34960
STATE OF NEW YORK

DRED. O'Neil
DRAWN S. Wexler
REVIEWED D. Brewer

18-AB2-22