
SKILLING, HELLE, CHRISTIANSEN, ROBERTSON — Structural & Civil Engineers

PROJECT THE WORLD TRADE CENTER | TITLE STRAP ANCHORS - CORE - DETAIL 31 | DATE 12-13-68

REVISIONS

5-28-69

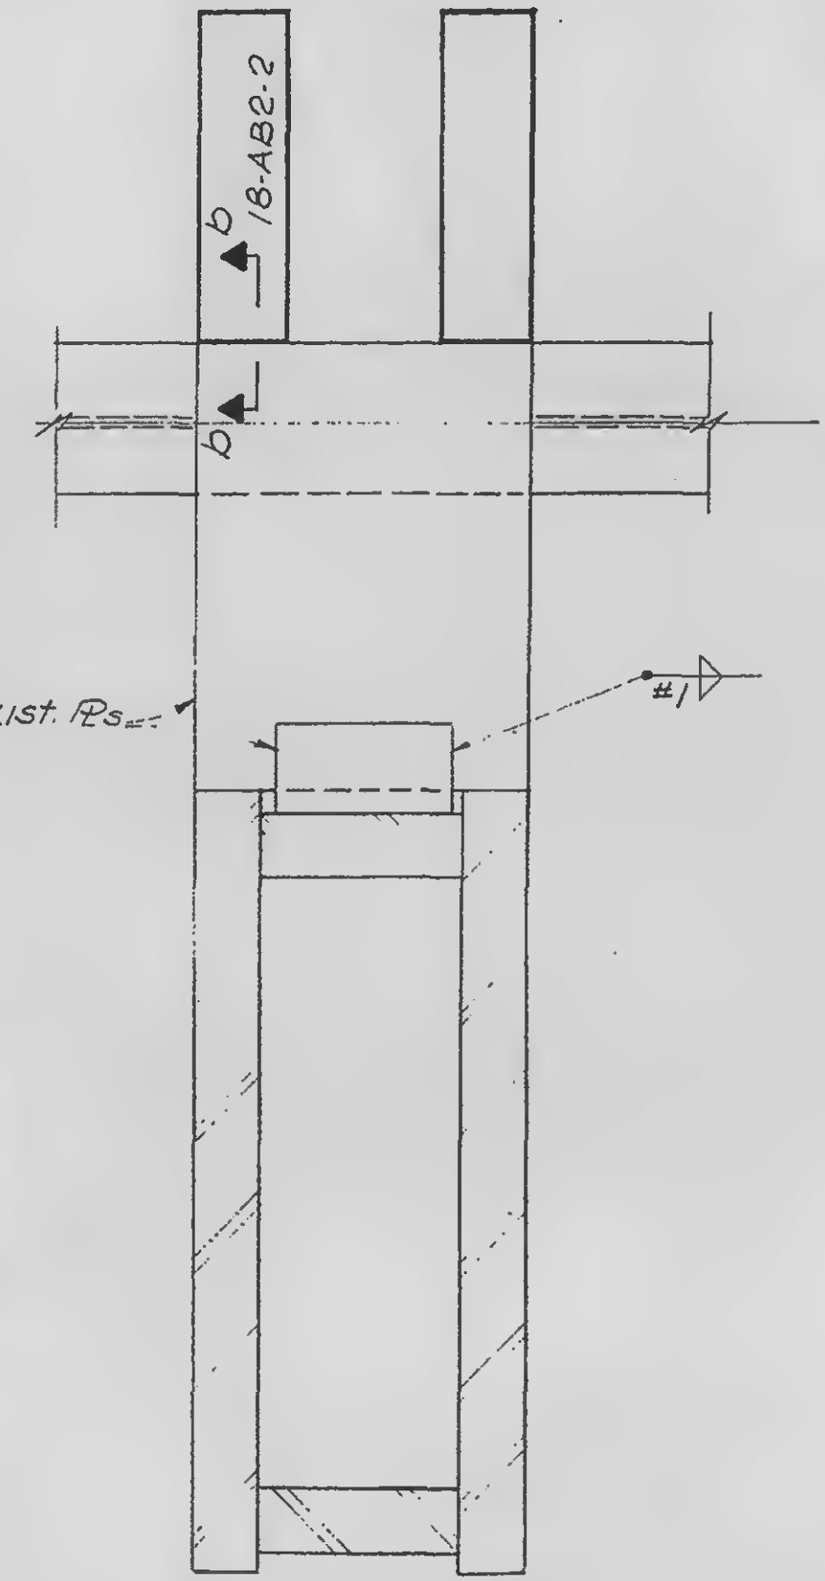

See Note G		18-AB2-2		
Detail Nº	Strap	Studs	Elev	Weld #1
31.1	6" x 5/8" x 1'-10½"	2x4 1/3/4	(-6 7/8)	5/8
31.2	8" x 1/2" x 2'-0"	2x4 1/3/4	(-7)	1/2
31.3	3" x 3/8" x 1'-6½"	3 1/5/8	(-6 7/8)	–

LICENSED PROFESSIONAL ENGINEER
LESLIE E. ROBERTSON
No. 34360
UNIVERSITY OF THE STATE OF NEW YORK

DESIGNED
L. O'Neil

DRAWN
S. Wexler

REVIEWED

18-AB2-31