
SKILLING, HELLE, CHRISTIANSEN, ROBERTSON — Structural & Civil Engineers

PROJECT: THE WORLD TRADE CENTER | TITLE: STRAP ANCHOR - CORE - DETAIL 40 | DATE: 4/30/69

REVISIONS

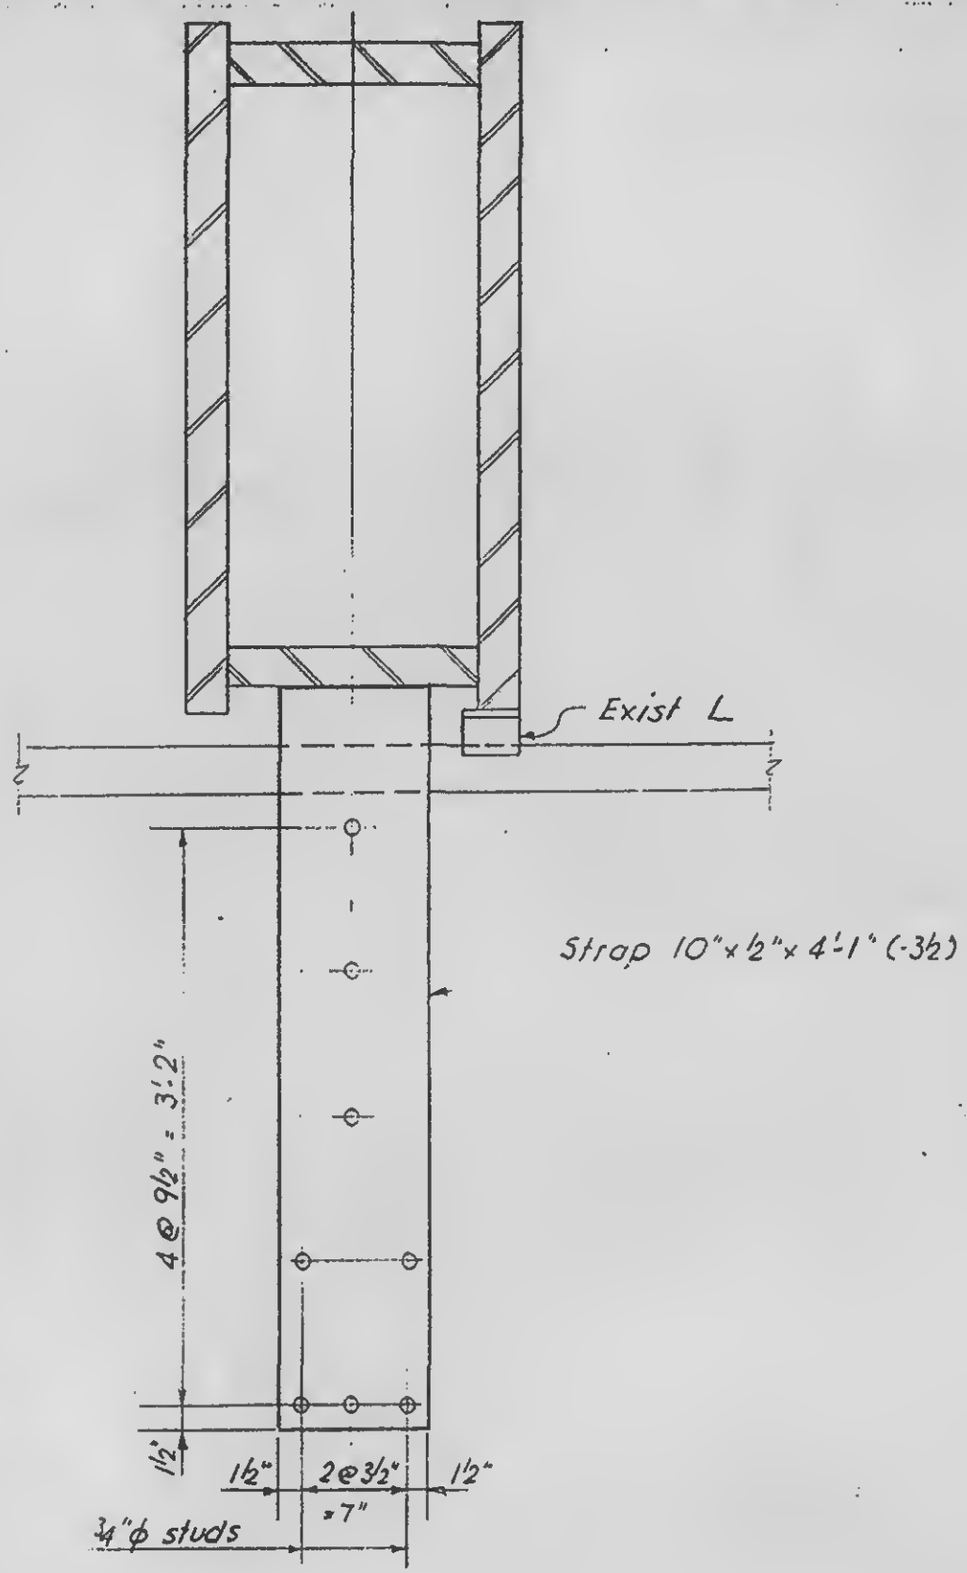

Strap 10" x ½" x 4'-1" (-3½)

LICENSED PROFESSIONAL ENGINEER
LESLIE E. ROBERTSON
No. 34506
UNIVERSITY OF THE STATE OF NEW YORK

DESIGNED

DRAWN: F. Smith

REVIEWED: W. Brewer

18-AB2-40