

SKILLING, HELLE, CHRISTIANSEN, ROBERTSON — Structural & Civil Engineers

PROJECT THE WORLD TRADE CENTER | TITLE STRAP ANCHOR DETAIL #3 | DATE 4/30/69

REVISIONS

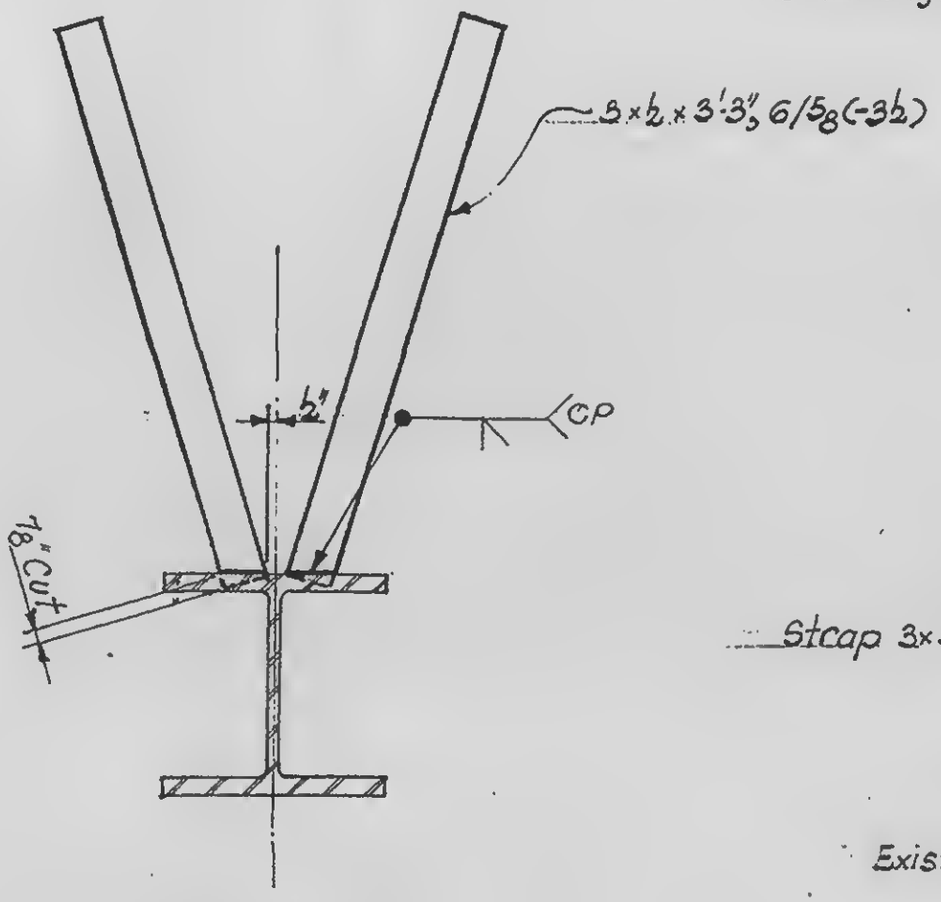

DETAIL 43.1

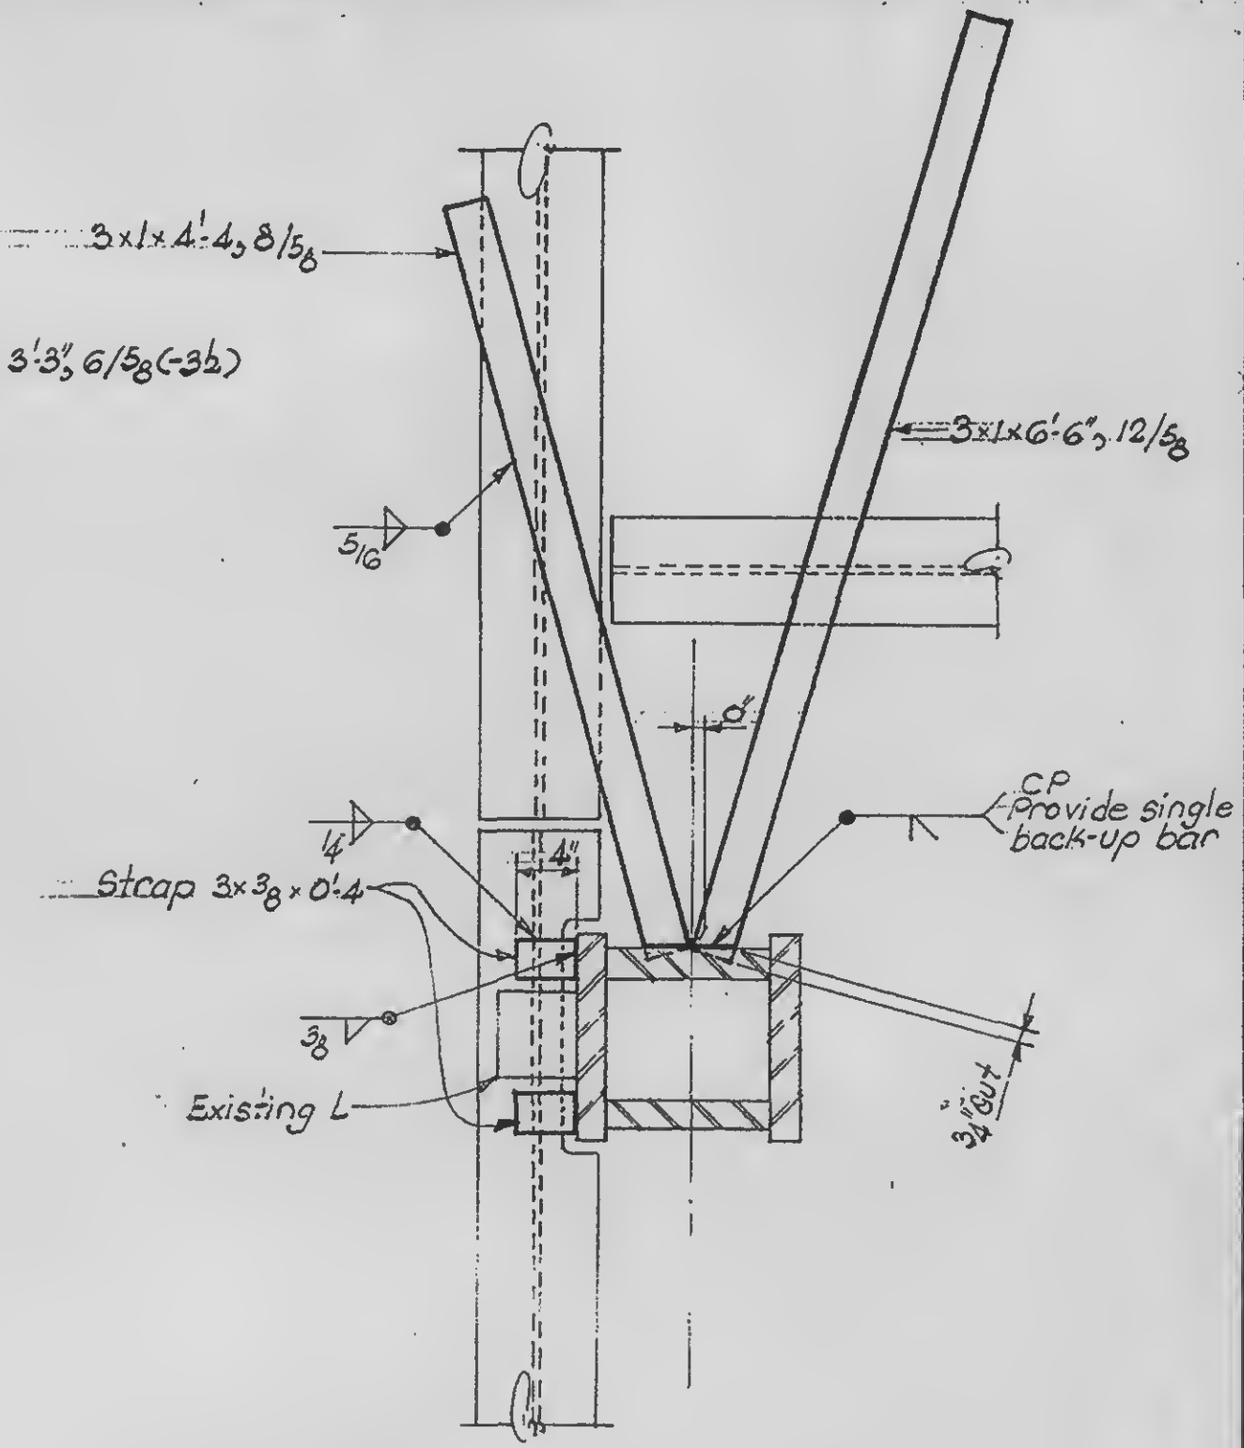

DETAIL 43.2

LICENSED PROFESSIONAL ENGINEER — LESLIE E. ROBERTSON — No. 34363 — UNIVERSITY OF THE STATE OF NEW YORK

65
DESIGNED

DRAWN
S.T.M.

REVIEWED
W. Brewer

18-A82-43