

SKILLING, HELLE, CHRISTIANSEN, ROBERTSON — Structural & Civil Engineers

PROJECT THE WORLD TRADE CENTER | TITLE ANCHOR DETAILS AT EXTERIOR WALL | DATE 2-7-69

SIONS

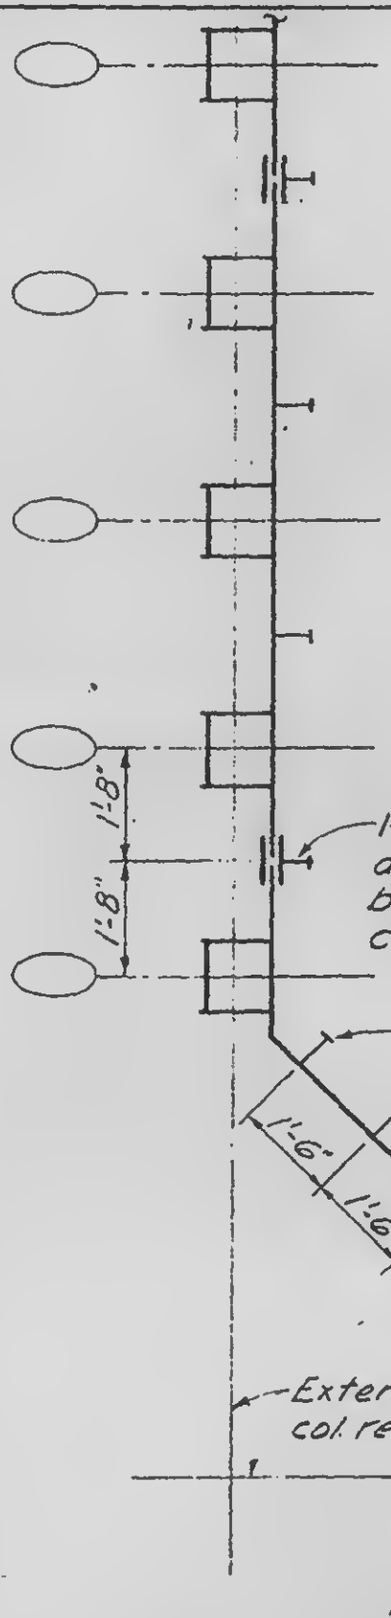

Plan

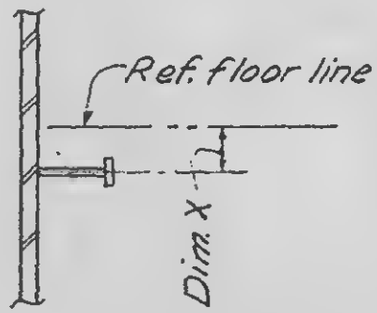

Floor	Dim. X
7	5"
9	4"
10-40	2"
41	5"
43	4"
44-74	2"
75	5"
77	4"
78-106	2"
107	2'-2"*

* 2" below top of Structural slab

LICENSED PROFESSIONAL ENGINEER LESLIE E. ROBERTSON No. 34360 UNIVERSITY OF THE STATE OF NEW YORK

DESIGNED J. Karp

DRAWN A. FRANQUI

REVIEWED [illegible]

TYPICAL ARRANGEMENT OF ANCHOR DETAILS AT EXTERIOR WALL OF BUILDING

For floors covered see Schedule

18-AB4-2.1