
SKILLING, HELLE, CHRISTIANSEN, ROBERTSON — Structural & Civil Engineers

PROJECT: THE WORLD TRADE CENTER | TITLE: DETAIL E-54A | DATE: 2-1-69

REVISIONS

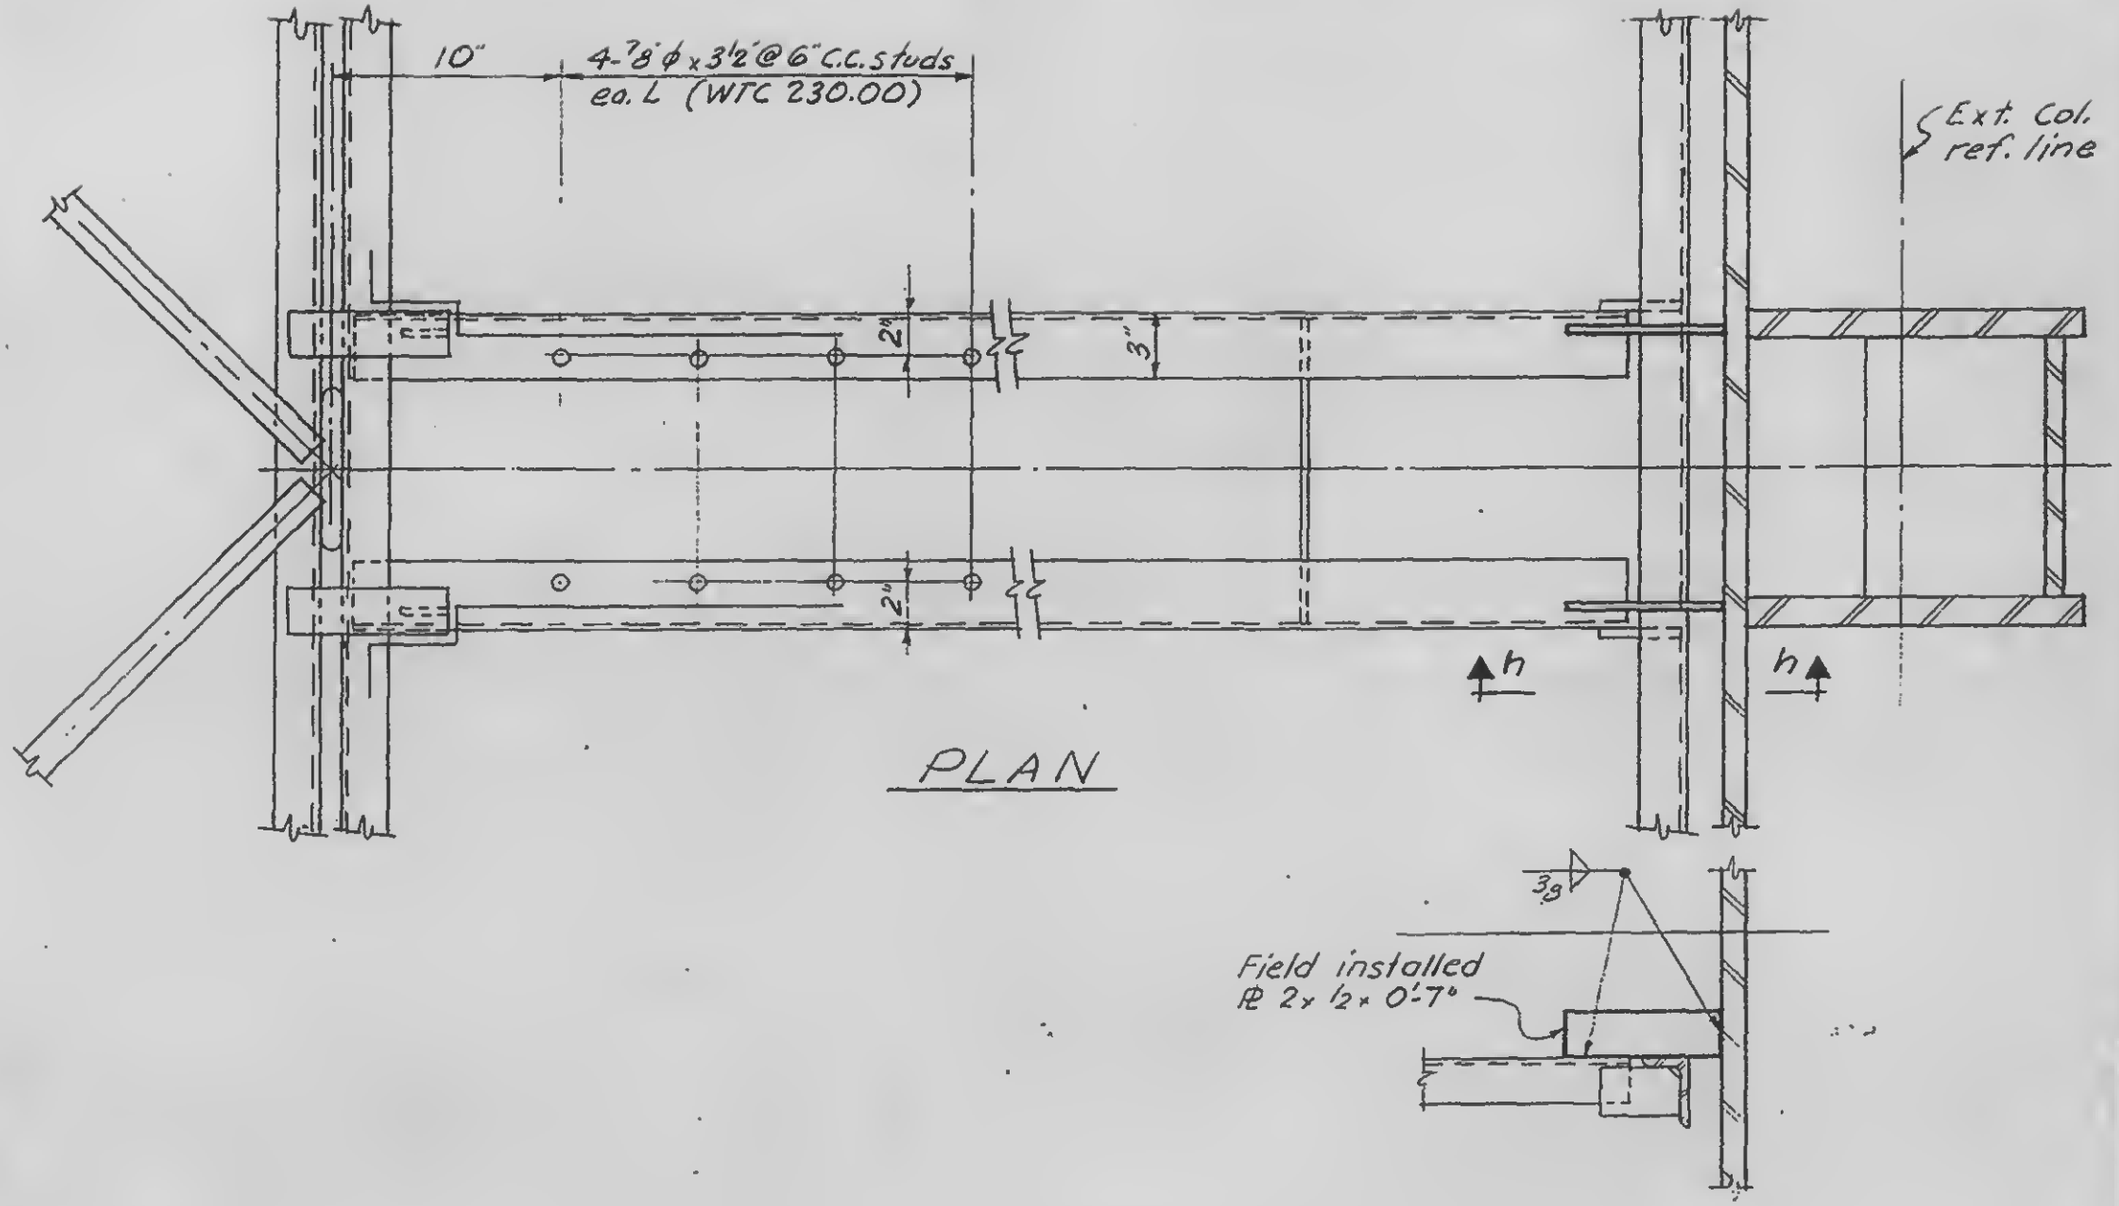

PLAN

Section h-h

LICENSED PROFESSIONAL ENGINEER
LESLIE E. ROBERTSON
No. 34360
UNIVERSITY OF THE STATE OF NEW YORK

DESIGNED J. Karp
DRAWN A. Franqui
REVIEWED W. Brewer

18-AB4-5.6