
SKILLING, HELLE, CHRISTIANSEN, ROBERTSON — Structural & Civil Engineers


PROJECT: WORLD TRADE CENTER — TITLE: DETAILS 10.1A, 10.1B, 10.1C, ETC. — DATE: 10/8/69

REVISIONS


12/3/69

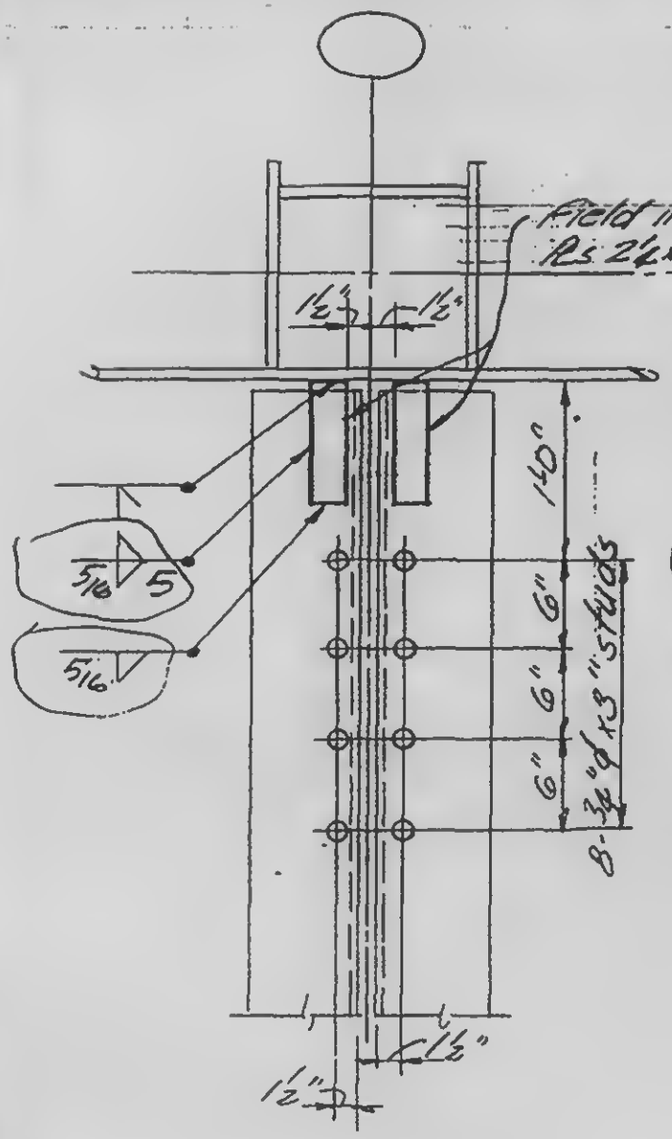

Detail 10.1A

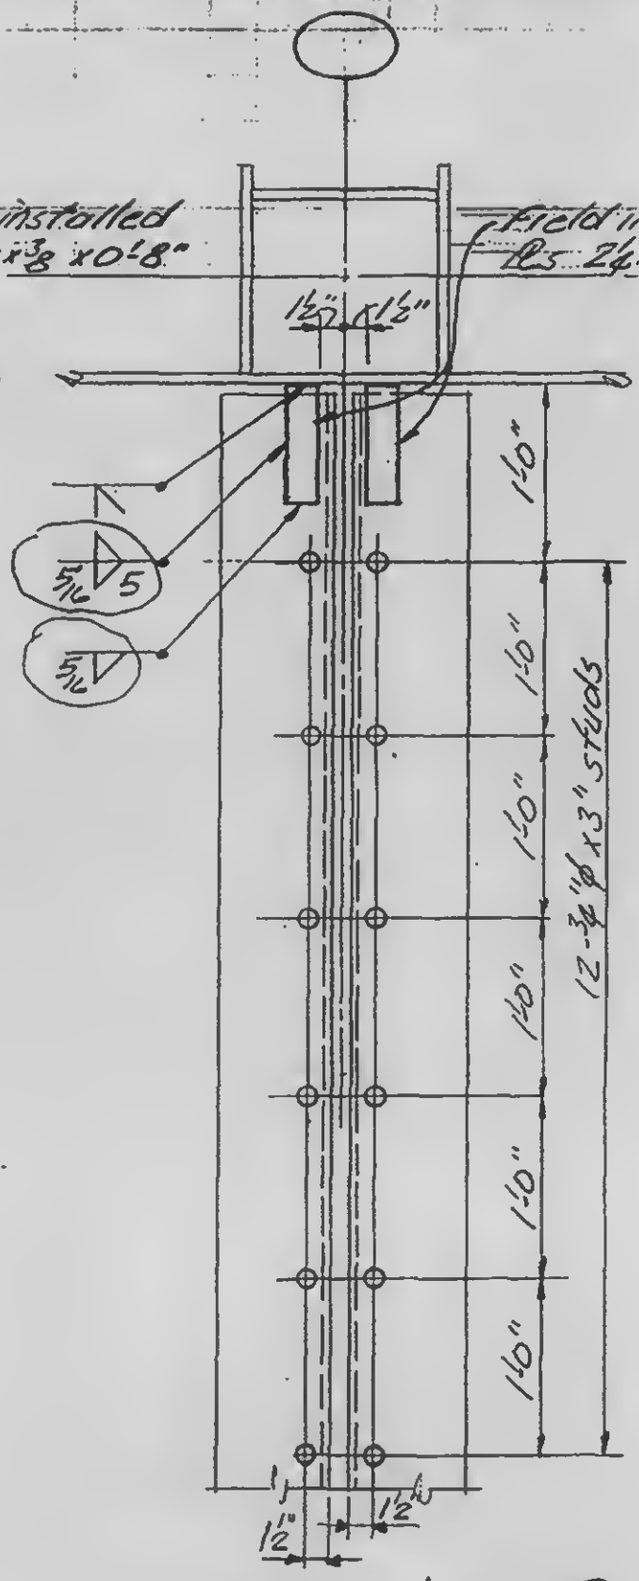

Detail 10.1B

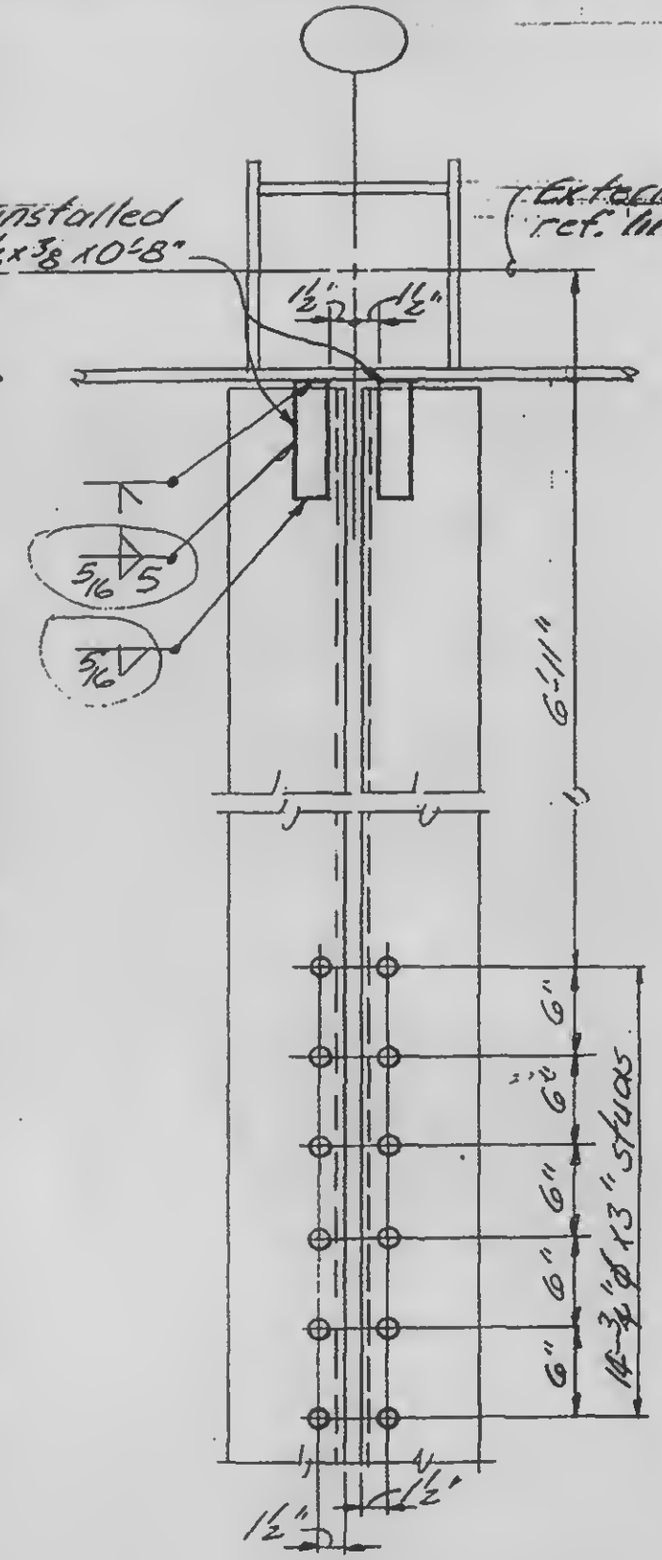

Detail 10.1C

LICENSED PROFESSIONAL ENGINEER
LESLIE E. ROBERTSON
No. 34360
UNIVERSITY OF THE STATE OF NEW YORK

DESIGNED

DRAWN

REVIEWED
W. Brewer

18-AB4-7.2