
SKILLING HELLE CHRISTIANSEN ROBERTSON — Structural & Civil Engineers


PROJECT: U.N. HEADQUARTERS TRADE CENTER | TITLE: DETAILS 10.1A & 10.2B, 10.3A, 10.3B, 10.3C, 10.4A & 10.4B | DATE: 11-7-68

REVISIONS


12/13/69

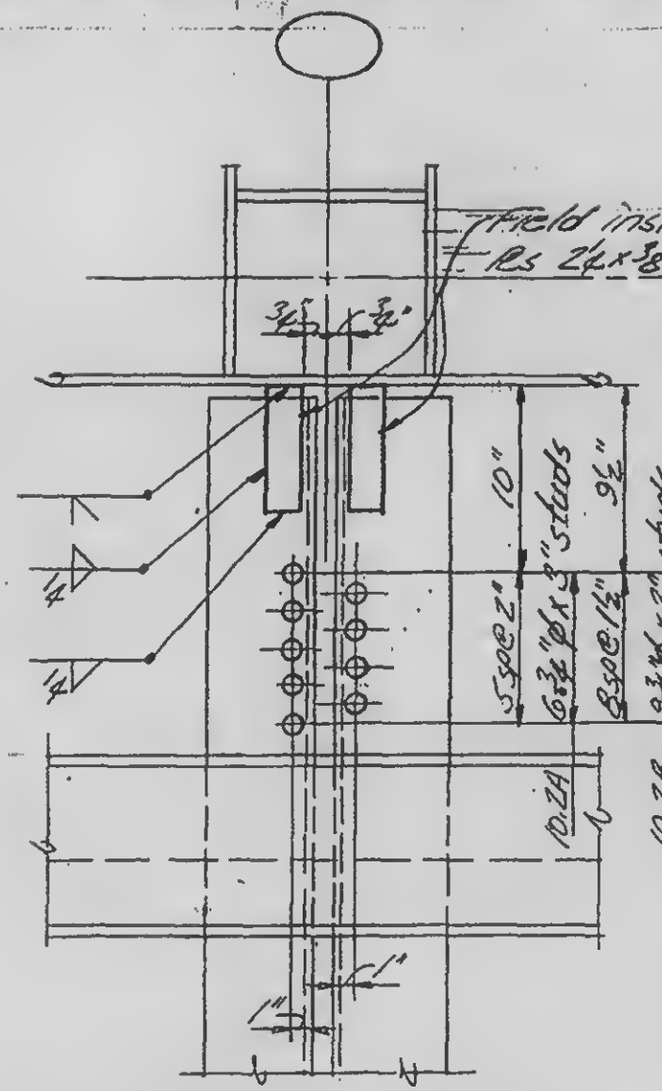

Detail 10.2A & 10.2B

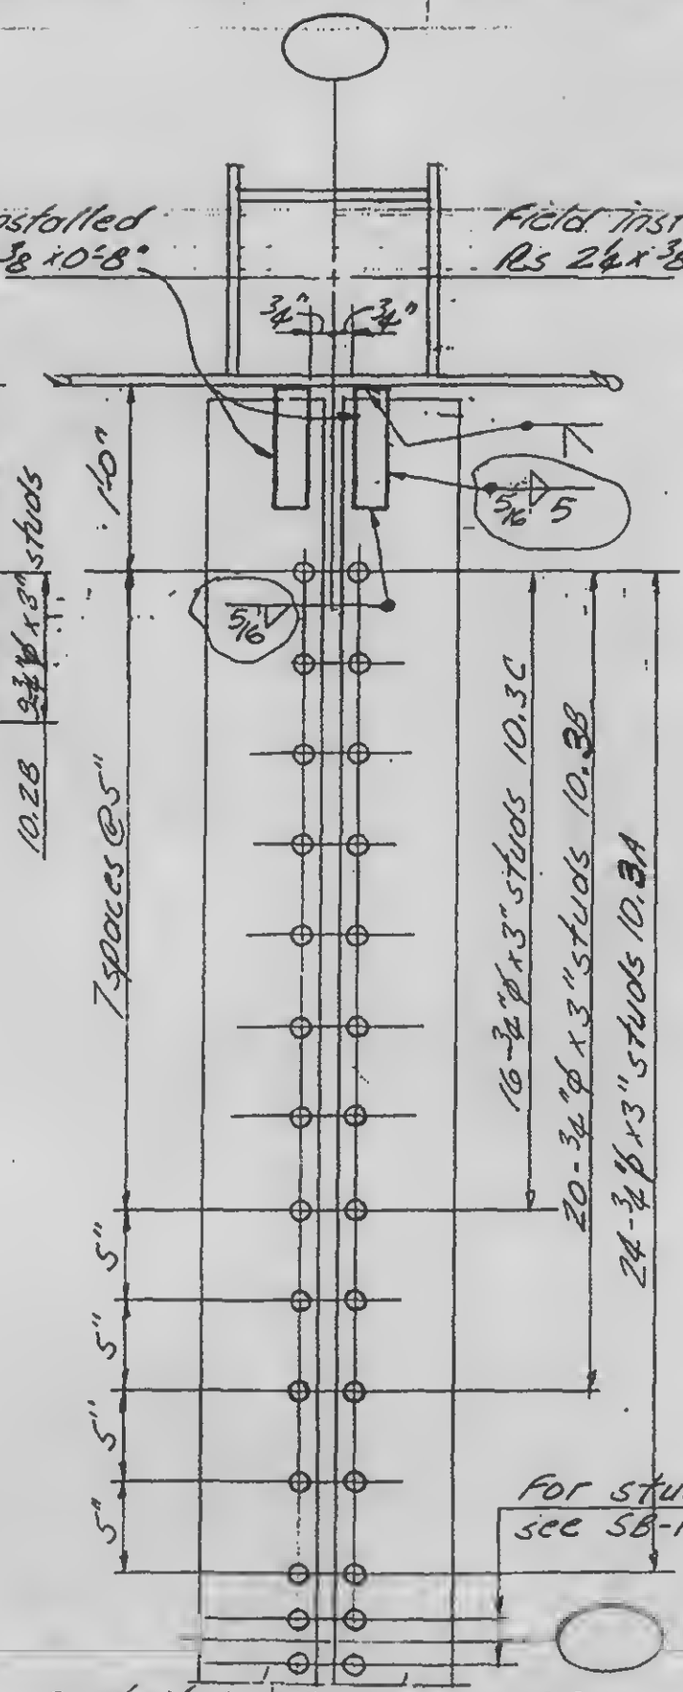

Detail 10.3A, 10.3B, 10.3C

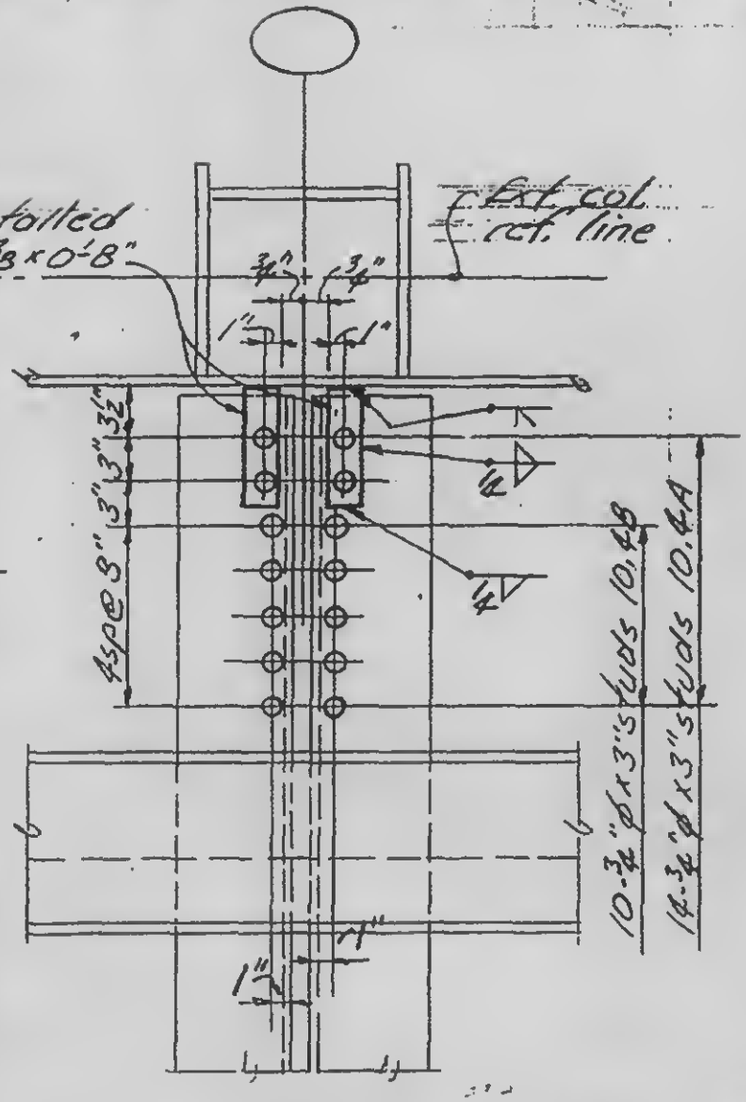

Detail 10.4A & 10.4B

LICENSED PROFESSIONAL ENGINEER
LESLIE E. ROBERTSON
No. 34960
UNIVERSITY OF THE STATE OF NEW YORK

DESIGNED

DRAWN

CHECKED

18-AB4-7.3