
SKILLING HELLE CHRISTIANSEN ROBERTSON — Structural & Civil Engineers


PROJECT: THE WORLD TRADE CENTER | TITLE: DETAILS 12.1 - 12.5, 12.9 & 12.10 | DATE: 11/7/69

REVISIONS

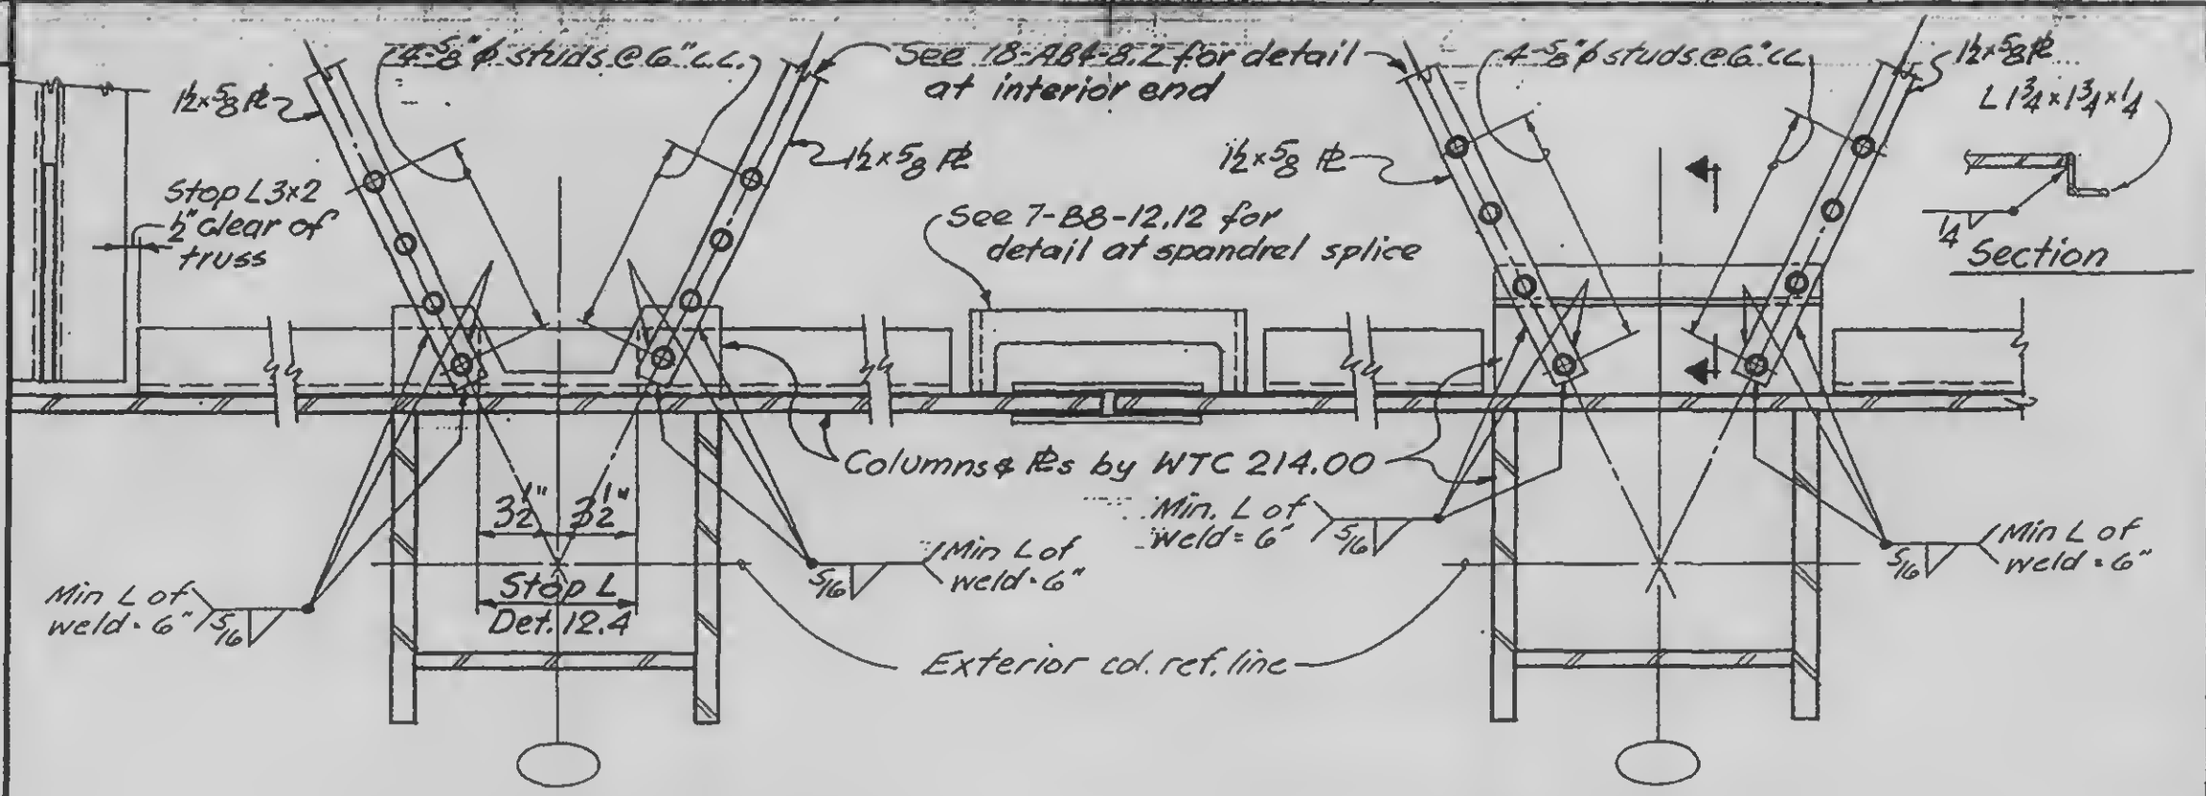


DETAIL 12.1 & 12.4

DETAIL 12.2

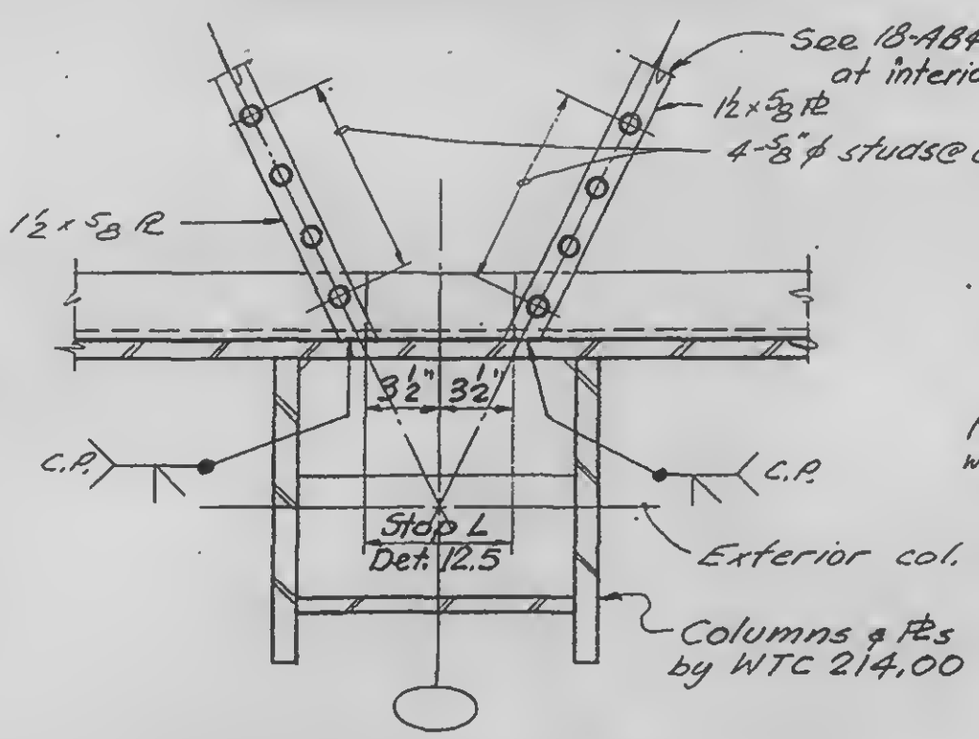

DETAIL 12.3 & 12.5

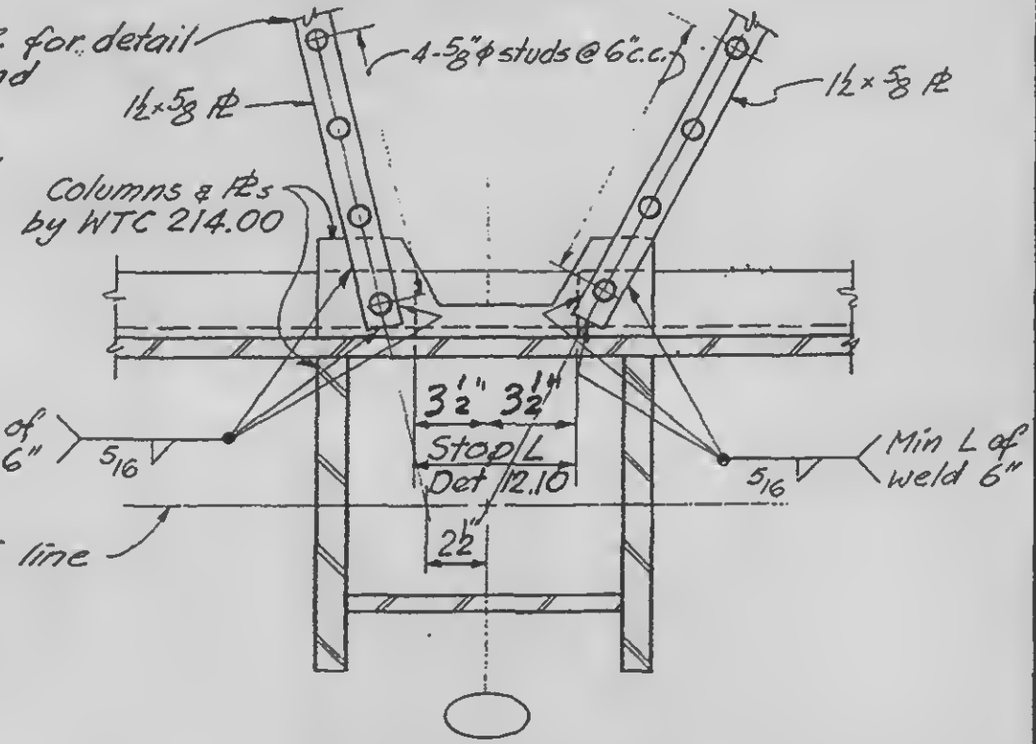

DETAIL 12.9 & 12.10

LICENSED PROFESSIONAL ENGINEER — LESLIE E. ROBERTSON — No. 34360 — UNIVERSITY OF THE STATE OF NEW YORK

DESIGNED

DRAWN J. Adams

REVIEWED W. Brewer

13-AB4-8.1