

SKILLING, HELLE, CHRISTIANSEN, ROBERTSON — Structural & Civil Engineers

PROJECT THE WORLD TRADE CENTER | TITLE STRAP ANCHORS - KEY PLAN - EL 294 - TOWER A | DATE 10/30/68

REVISIONS

NORTH

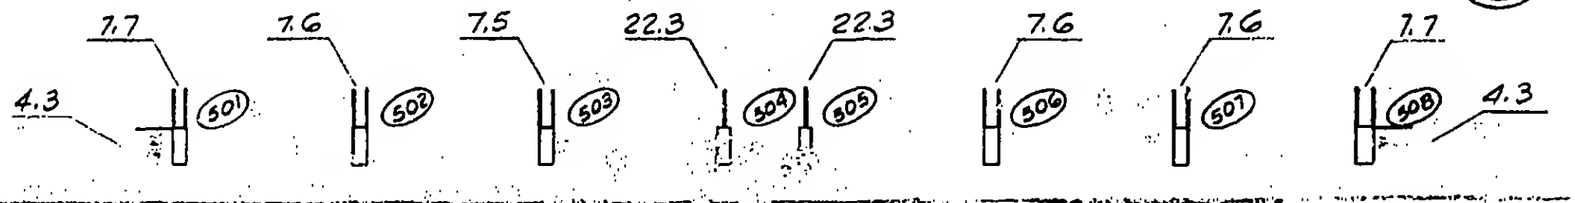

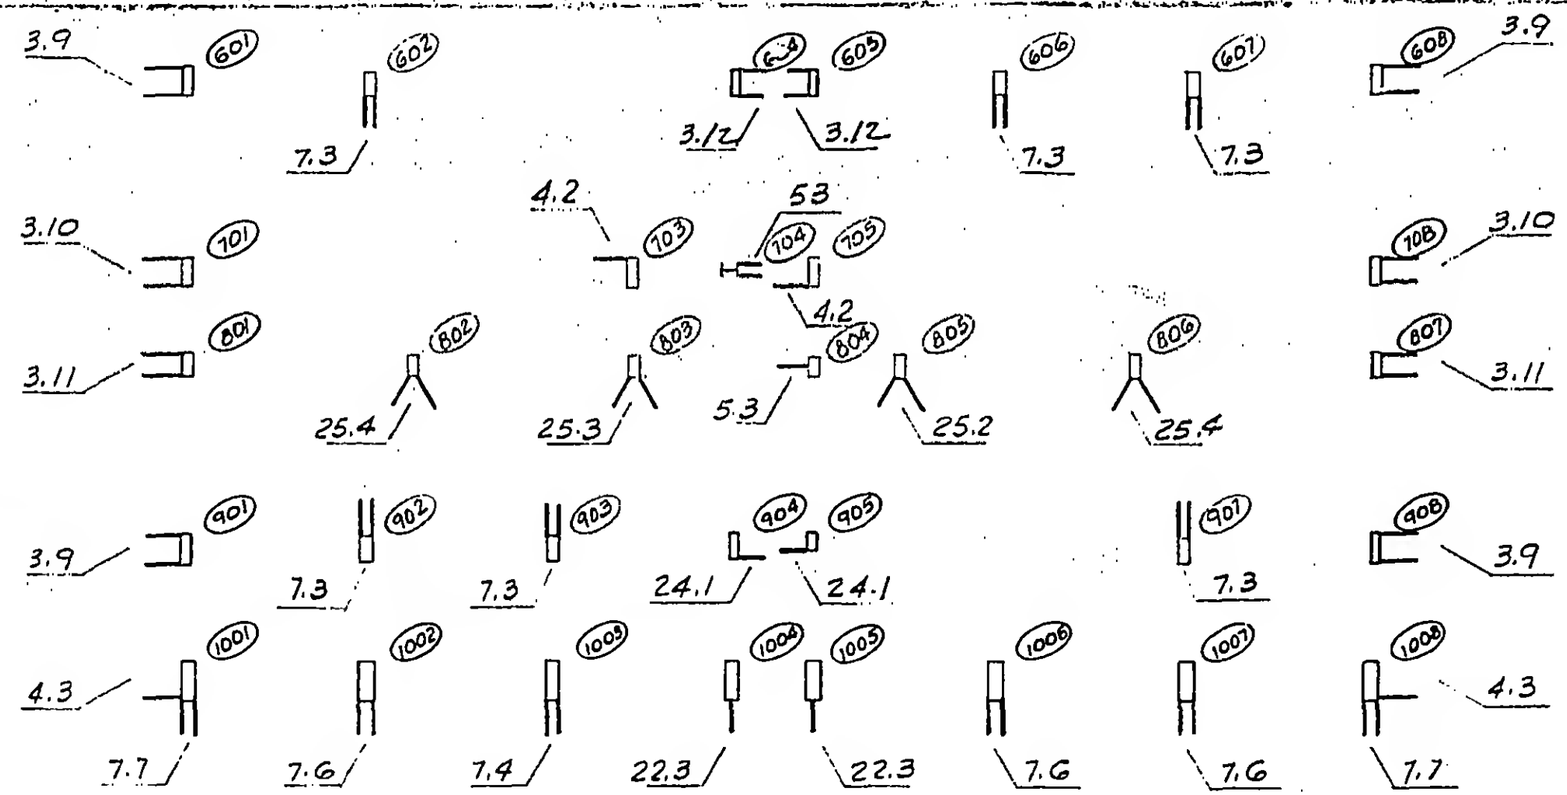

LICENSED PROFESSIONAL ENGINEER — LESLIE E. ROBERTSON — No. 34360 — UNIVERSITY OF THE STATE OF NEW YORK

DESIGNED O'Neil

DRAWN S. Wexler

REVIEWED

18-A1-6