
SKILLING, HELLE, CHRISTIANSEN, ROBERTSON — Structural & Civil Engineers

PROJECT THE WORLD TRADE CENTER | TITLE: STRAP ANCHORS - KEY PLANS - FLOOR 10 | DATE 10-1-69

REVISIONS

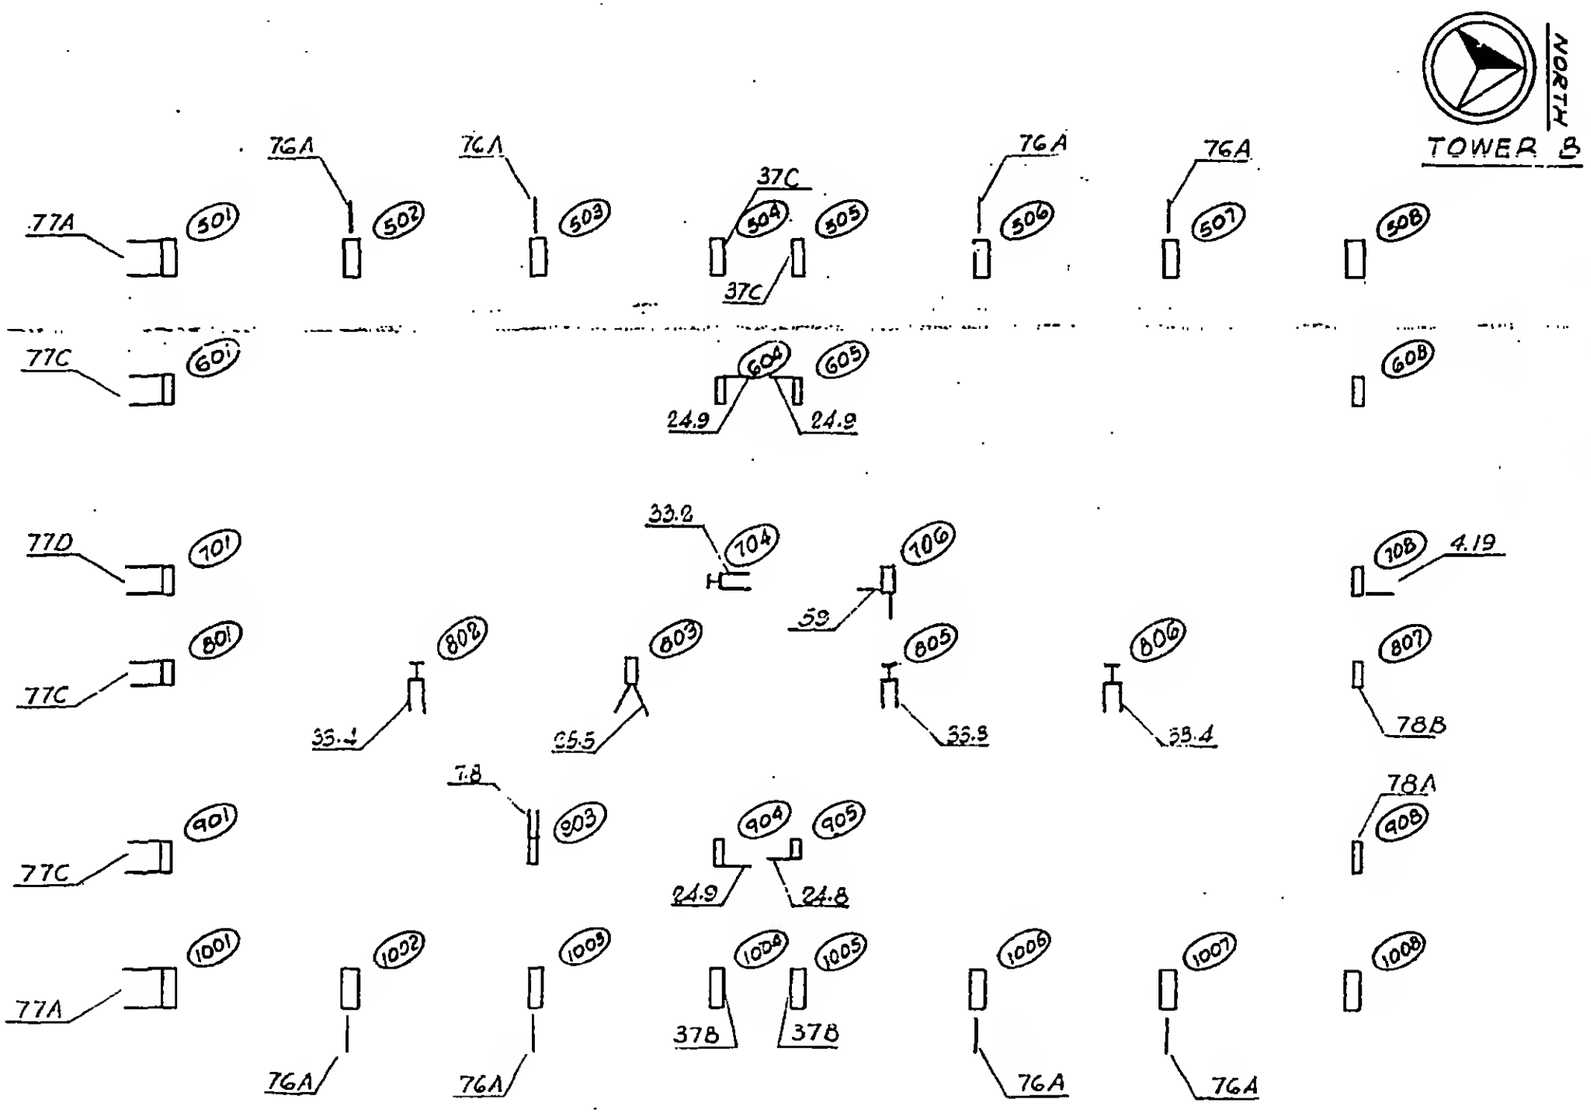

DESIGNED

DRAWN S.T.M.

REVIEWED

18-31-15.2