
SKILLING, HELLE, CHRISTIANSEN, ROBERTSON — Structural & Civil Engineers

PROJECT THE WORLD TRADE CENTER | TITLE STRAP ANCHORS - CORE - DETAIL 22 | DATE 10/30/68

REVISIONS

4-30-69
5-20-69

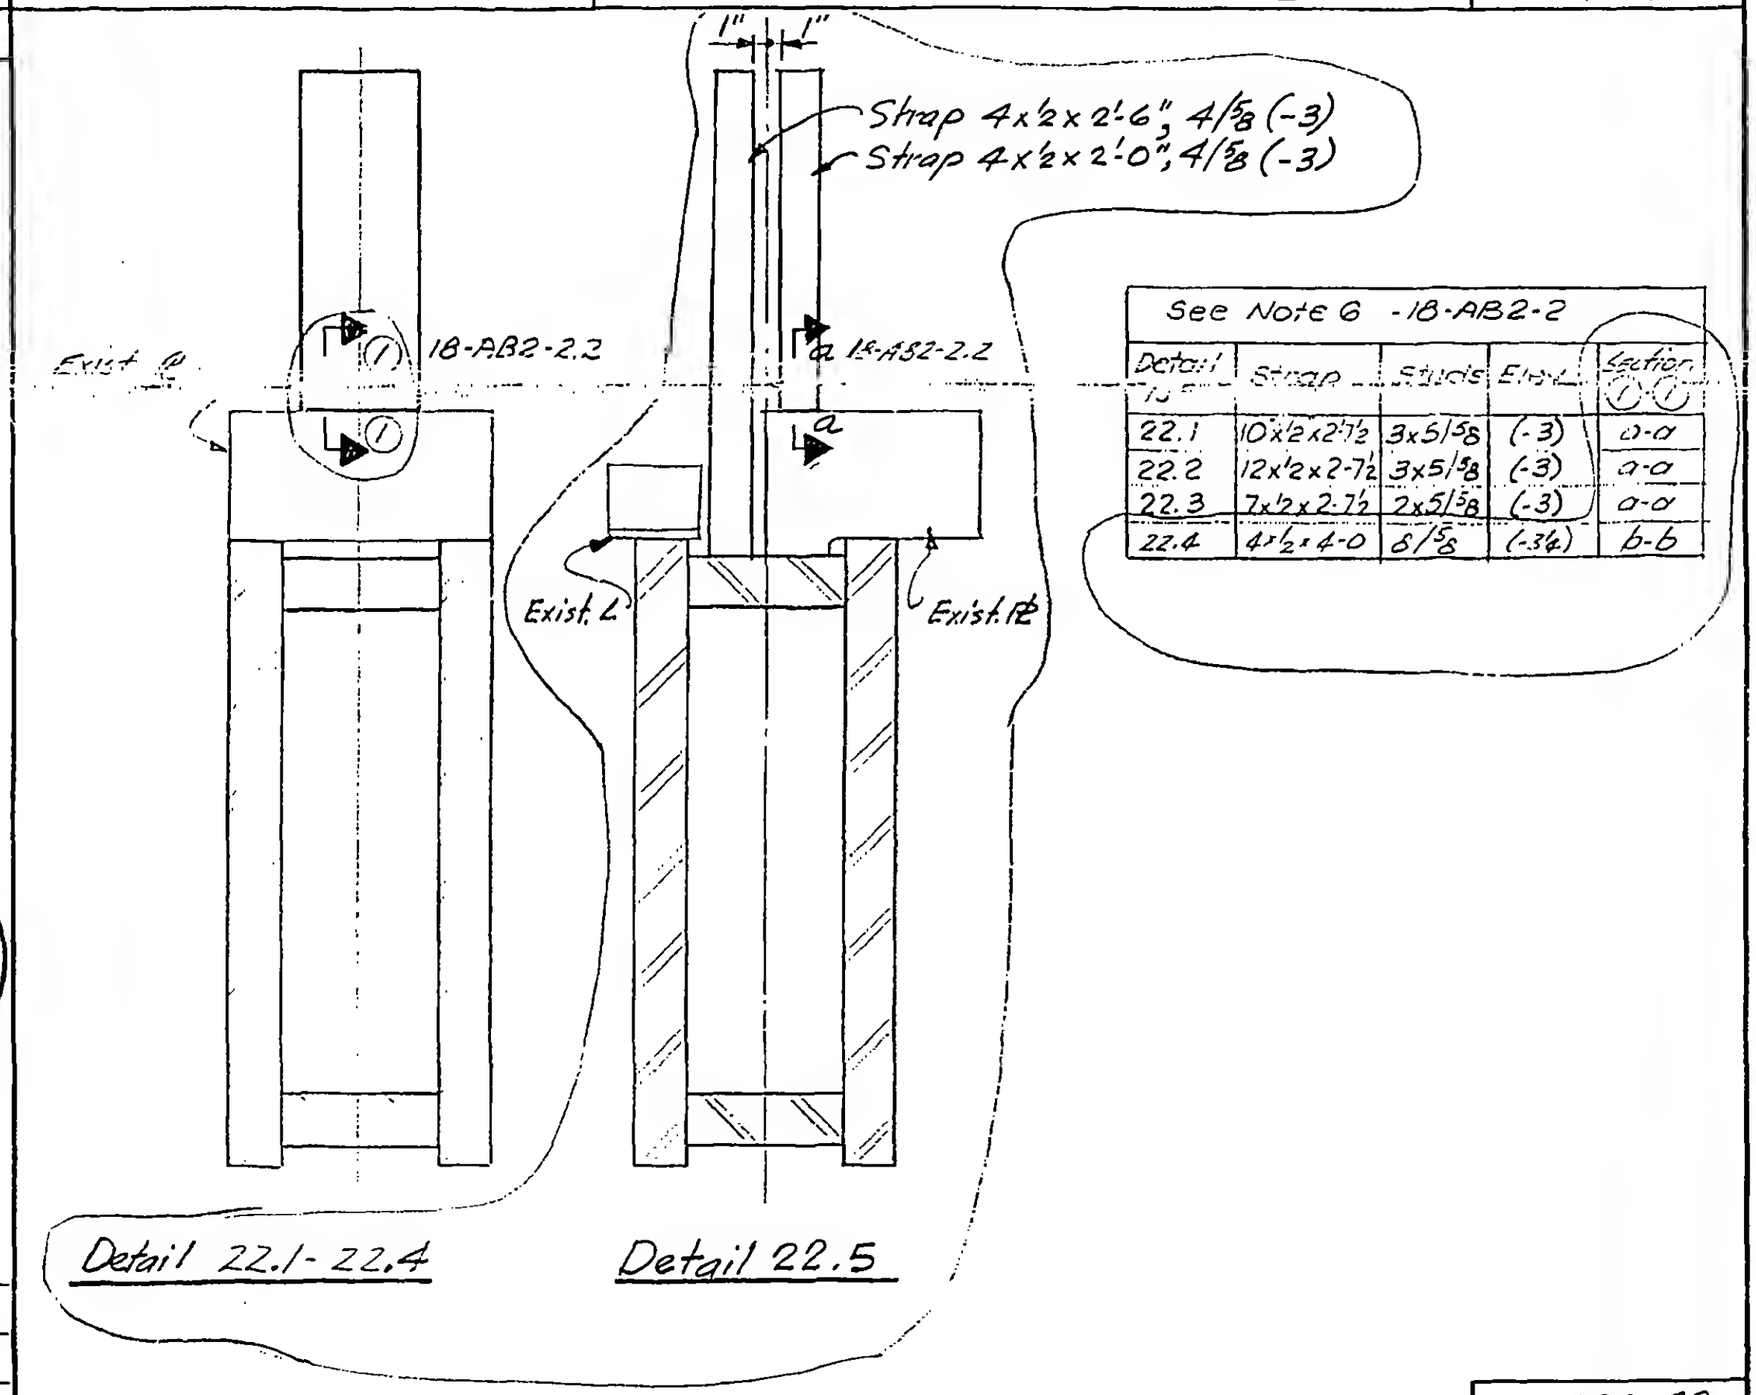

See Note 6 - 18-AB2-2

Detail No.	Strap	Studs	End L	Section ① ①
22.1	10x½x2'-7½	3x5/⅝	(-3)	a-a
22.2	12x½x2-7½	3x5/⅝	(-3)	a-a
22.3	7x½x2-7½	2x5/⅝	(-3)	a-a
22.4	4x½x4-0	8/⅝	(-3¼)	b-b

Detail 22.1 - 22.4

Detail 22.5

LICENSED PROFESSIONAL ENGINEER
LESLIE E. ROBERTSON
No. 34960
REGISTERED OF THE STATE OF NEW YORK

48

DESIGNED L. O'Neill

DRAWN S. Wexler

REVIEWED W. Brewer

18-AB2-22