
SISKIND, HIRSCHBEIN & ROBERTSON — Structural & Civil Engineers

PROJECT: THE WORLD TRADE CENTER | TITLE: STRAP ANCHORS - CORE - DETAIL 78 | DATE: 10/1-1/69

REVISIONS

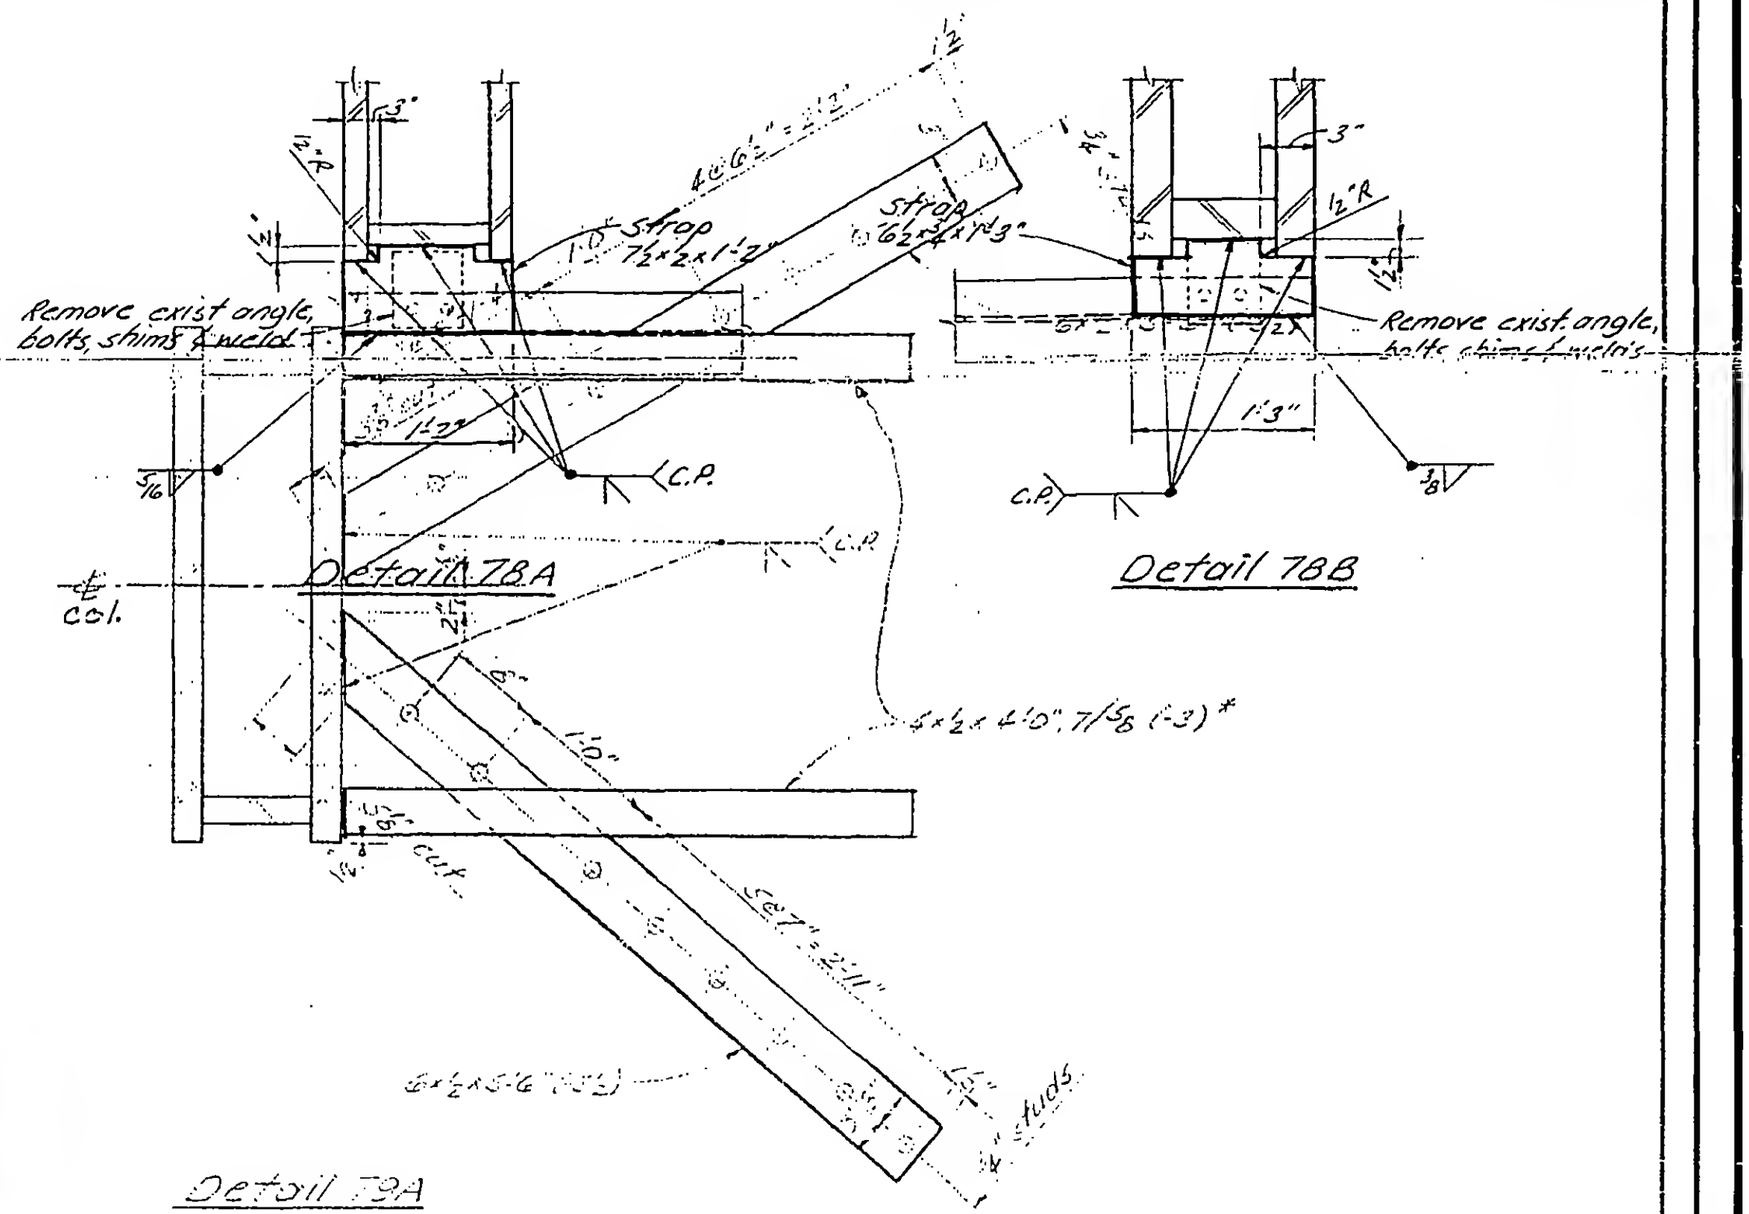

Detail 78A

* See Note 3, Sheet 2.

LICENSED PROFESSIONAL ENGINEER — LESLIE E. ROBERTSON — No. 34360 — UNIVERSITY OF THE STATE OF NEW YORK

DESIGNED

DR./DRAWN: J. S. Adams

REVIEWED

18 18 B AB 2078