

SKILLING, HELLE, CHRISTIANSEN, ROBERTSON — Structural & Civil Engineers

PROJECT: THE WORLD TRADE CENTER	TITLE: ANCHOR PLATE KEY PLAN FLOOR 45	DATE: 2-7-69

REVISIONS

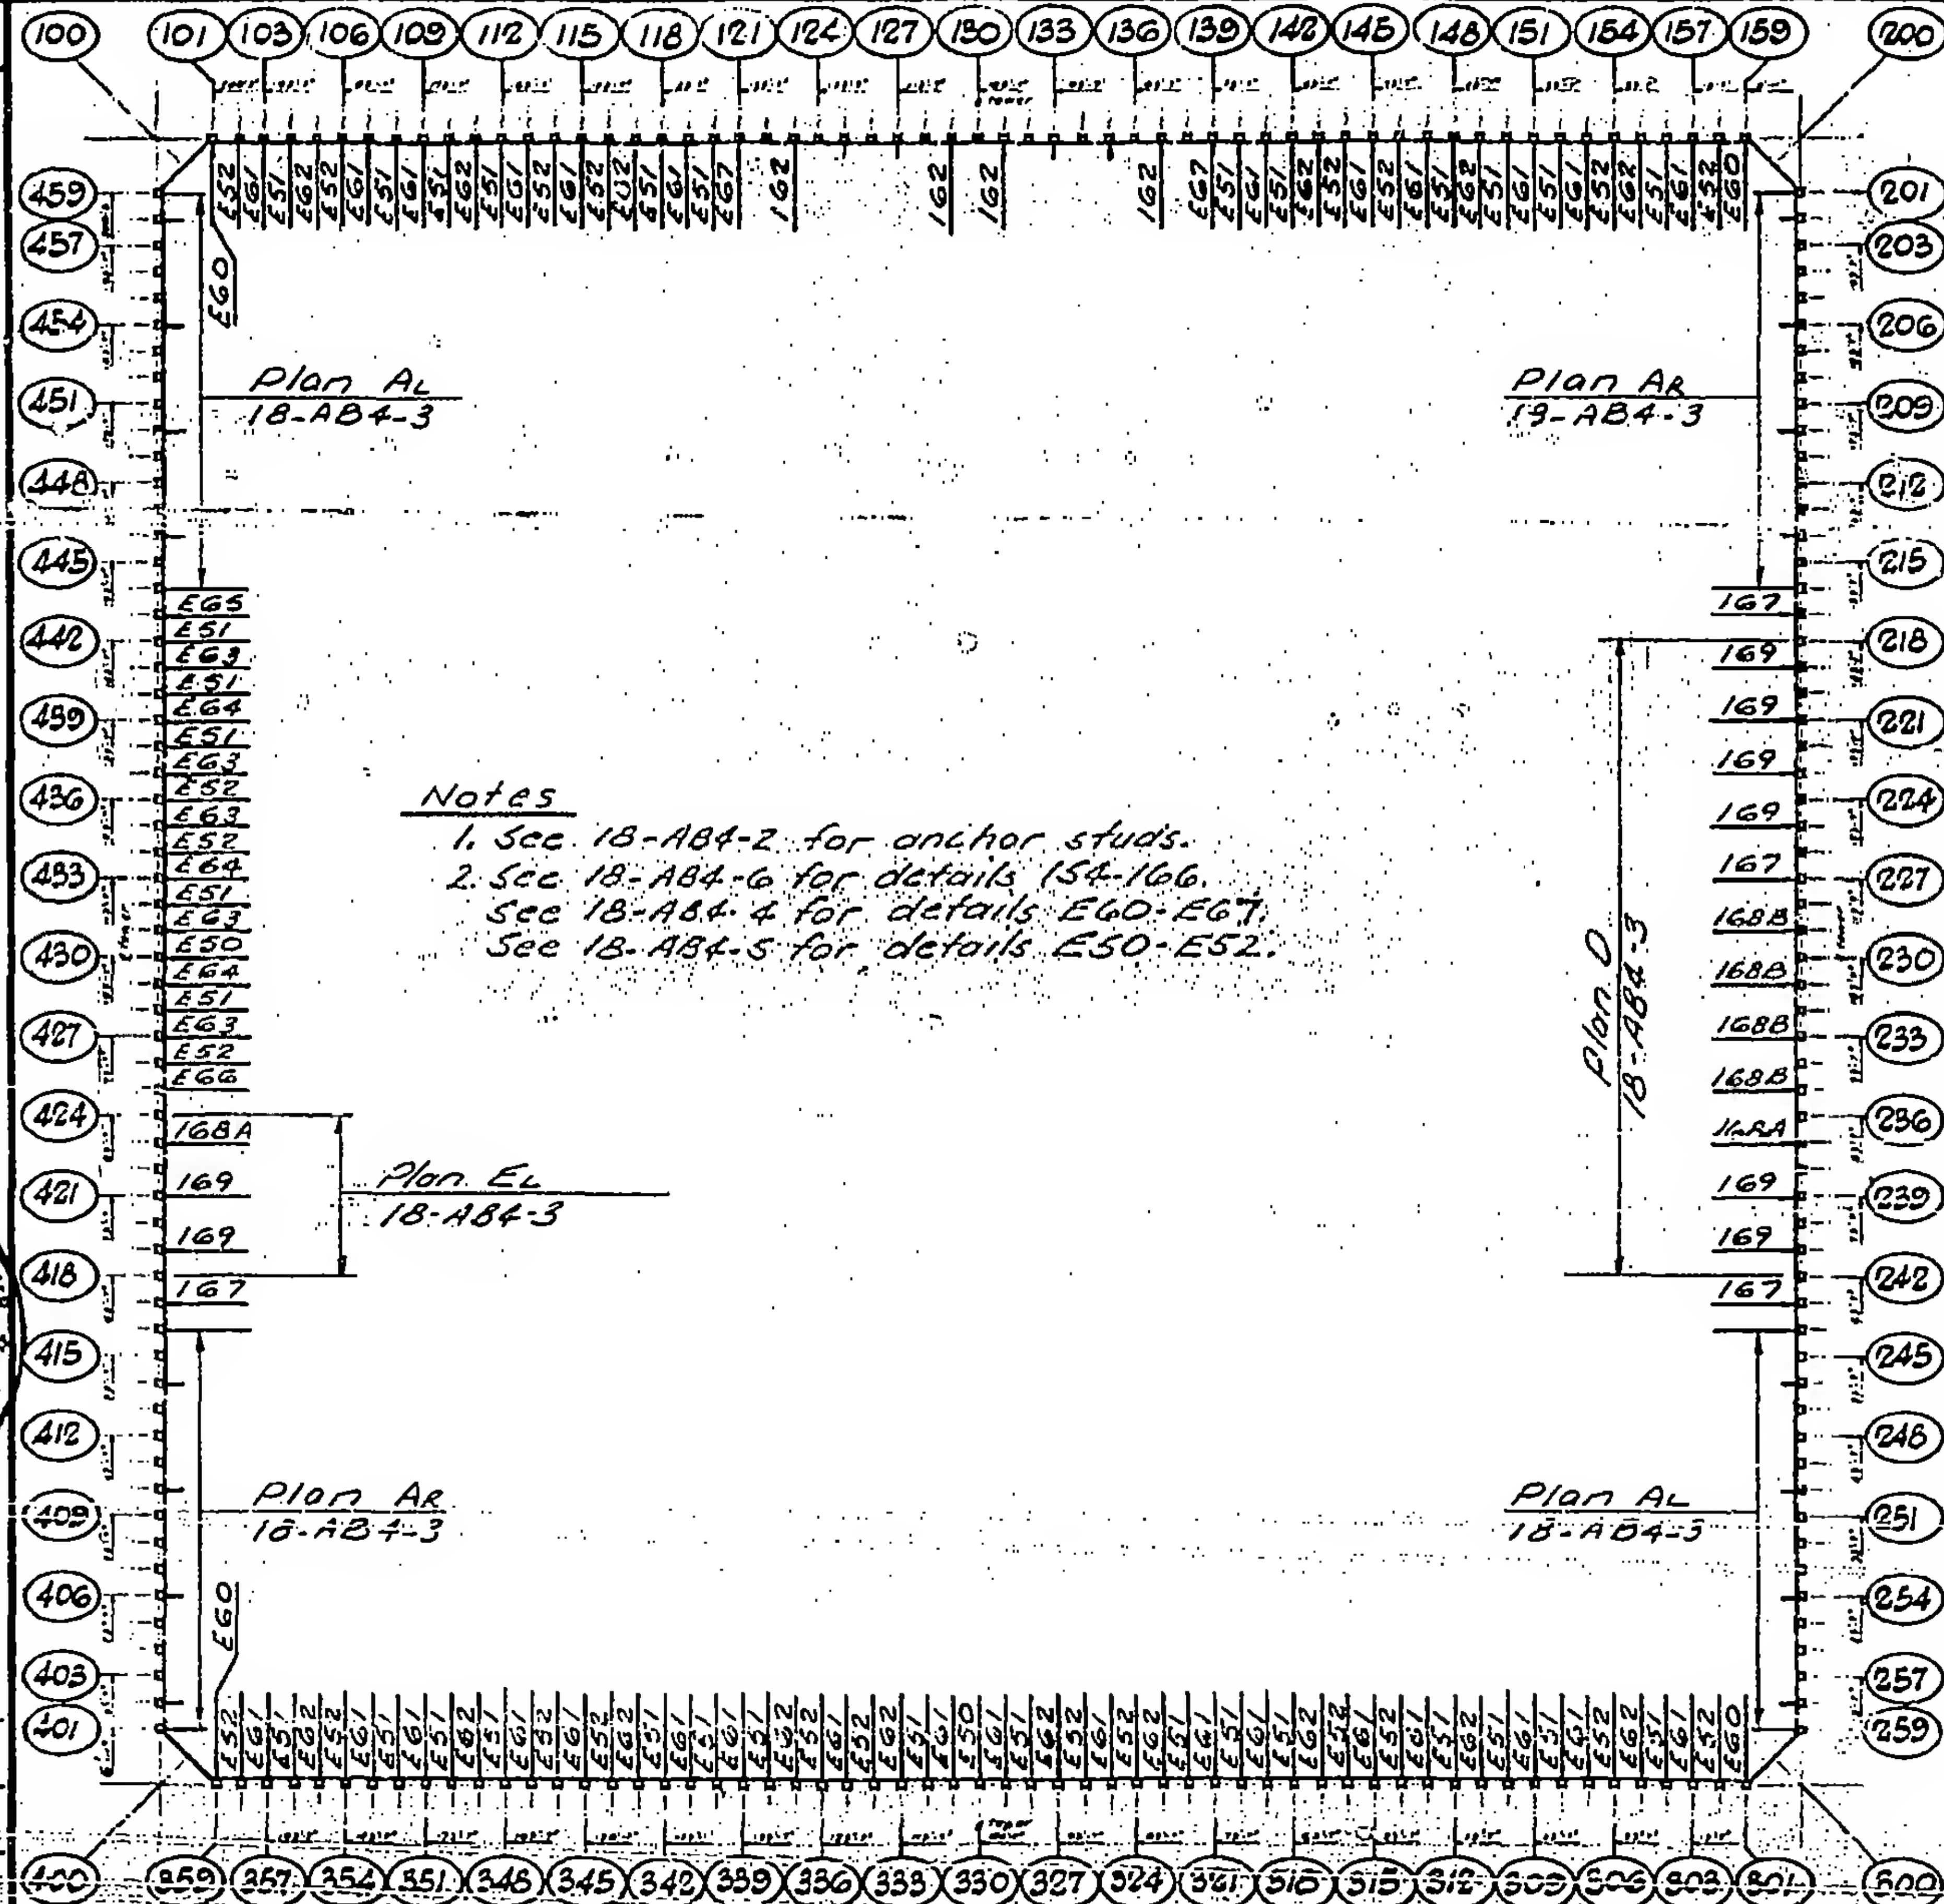

Notes
1. See 18-AB4-2 for anchor studs.
2. See 18-AB4-6 for details 154-166.
See 18-AB4-4 for details E60-E67.
See 18-AB4-5 for details E50-E52.

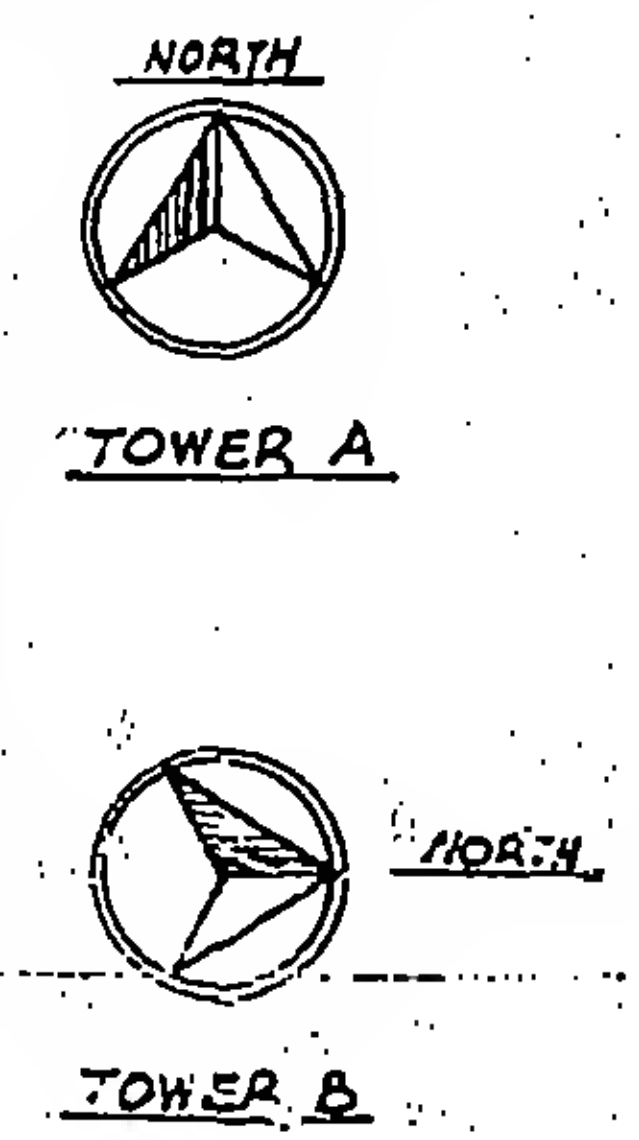

LICENSED PROFESSIONAL ENGINEER
LESLIE E. ROBERTSON
No. 34360
UNIVERSITY OF THE STATE OF NEW YORK

DESIGNED: S. Korp

DRAWN: A. Franqui

REVIEWED: W. Brewer

18-AB3-9