
SKILLING, HELLE, CHRISTIANSEN, ROBERTSON — Structural & Civil Engineers


PROJECT THE WORLD TRADE CENTER | TITLE SECTIONS | DATE 2-7-69

REVISIONS

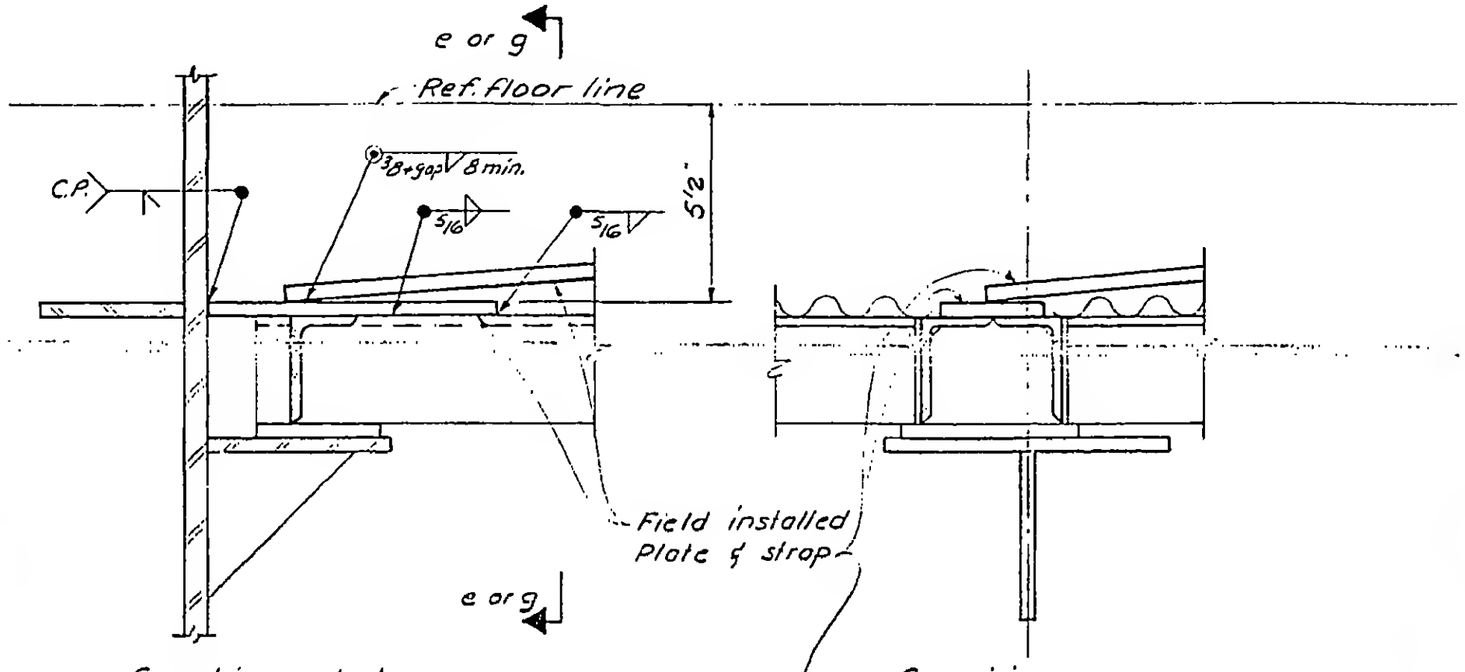


Section d-d

Section e-e

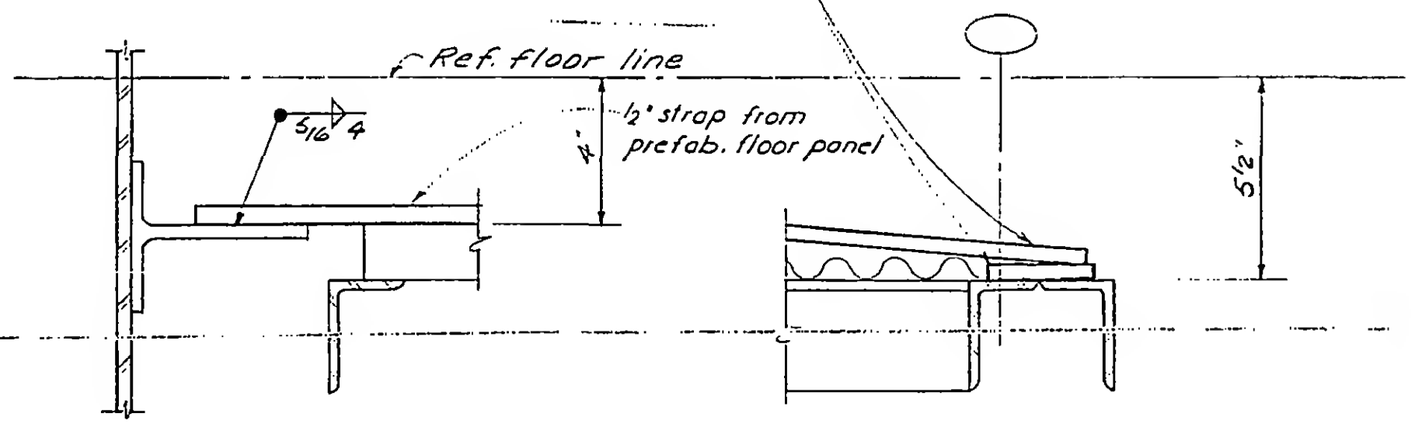


Section f-f

Section g-g

LICENSED PROFESSIONAL ENGINEER
LESLIE E. ROBERTSON
No. 34360
UNIVERSITY OF THE STATE OF NEW YORK

DRAWN S. Karp

A. Franqui

REVIEWED W. Brewer

18.AB4-5.4