

SKILLING, HELLE, CHRISTIANSEN, ROBERTSON — Structural & Civil Engineers

PROJECT: THE WORLD TRADE CENTER | TITLE: STUD ARRANGEMENT B, C, E & F | DATE: 11/7/69


REVISIONS

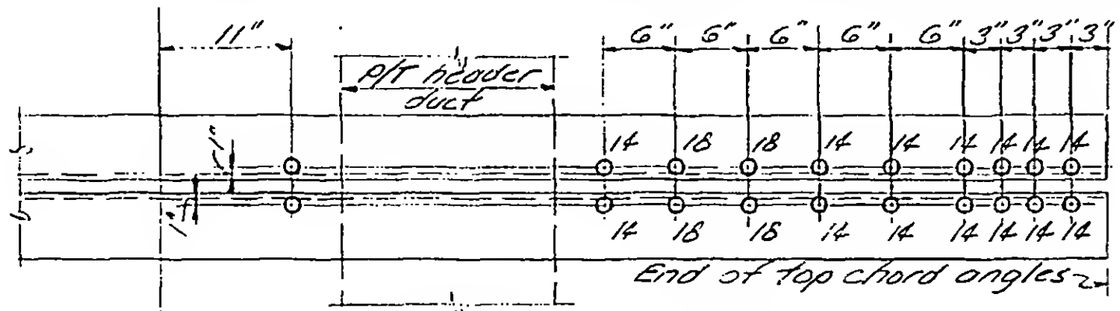


Arrangement B 14 & 18

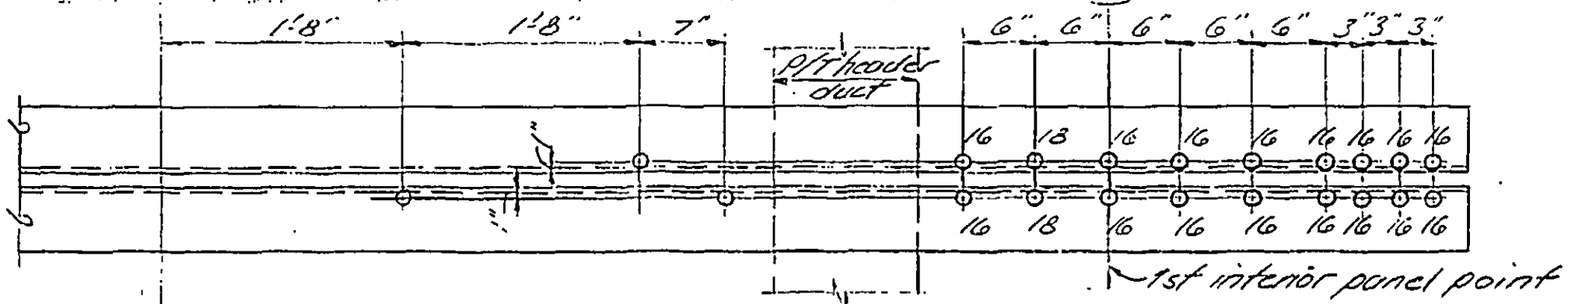

Arrangement C 16, 18

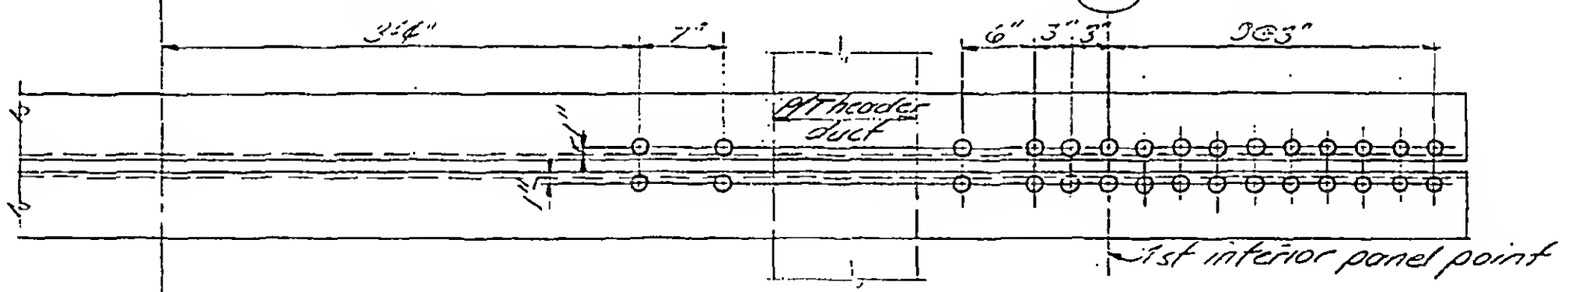

Arrangement EZ6

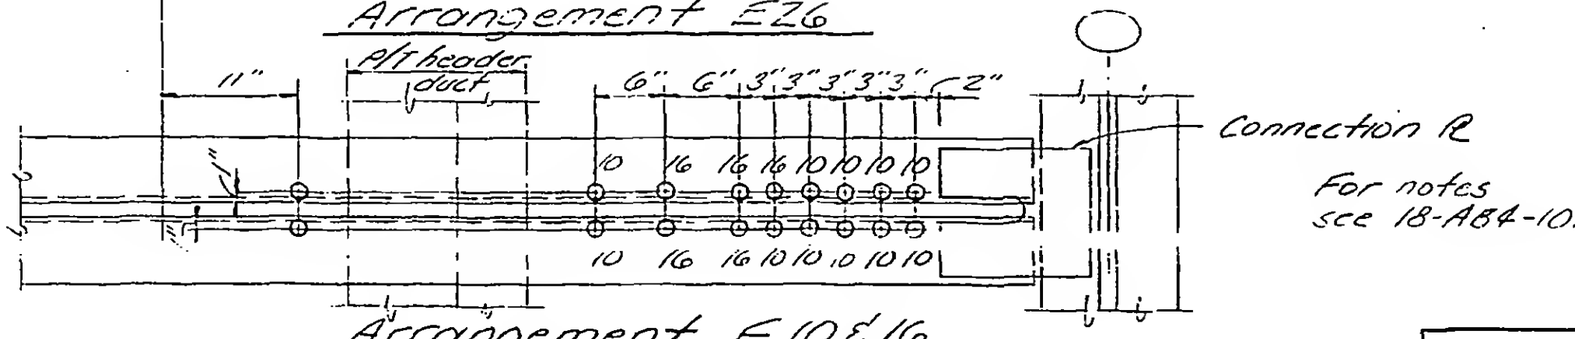

Arrangement F 10 & 16

LICENSED PROFESSIONAL ENGINEER
LESLIE E. ROBERTSON
NO 34360
UNIVERSITY OF THE STATE OF NEW YORK

DESIGNED

DRAWN

REVIEWED

18-AB4-10.2