
SKILLING, HELLE, CHRISTIANSEN, ROBERTSON — Structural & Civil Engineers

PROJECT: THE WORLD TRADE CENTER | TITLE: BEAM REPAIR DETAIL - FL. 59 & 92 - TOWER B | DATE: 10-28-70


REVISIONS

℄ NUMBER	℄ SIZE		
	Width	Thickness	Length
1	4¼	5/8	5'-0"
2	5¼	3/4	5'-0"
3	3¼	3/8	1'-1"


Stiffener ℄ Schedule

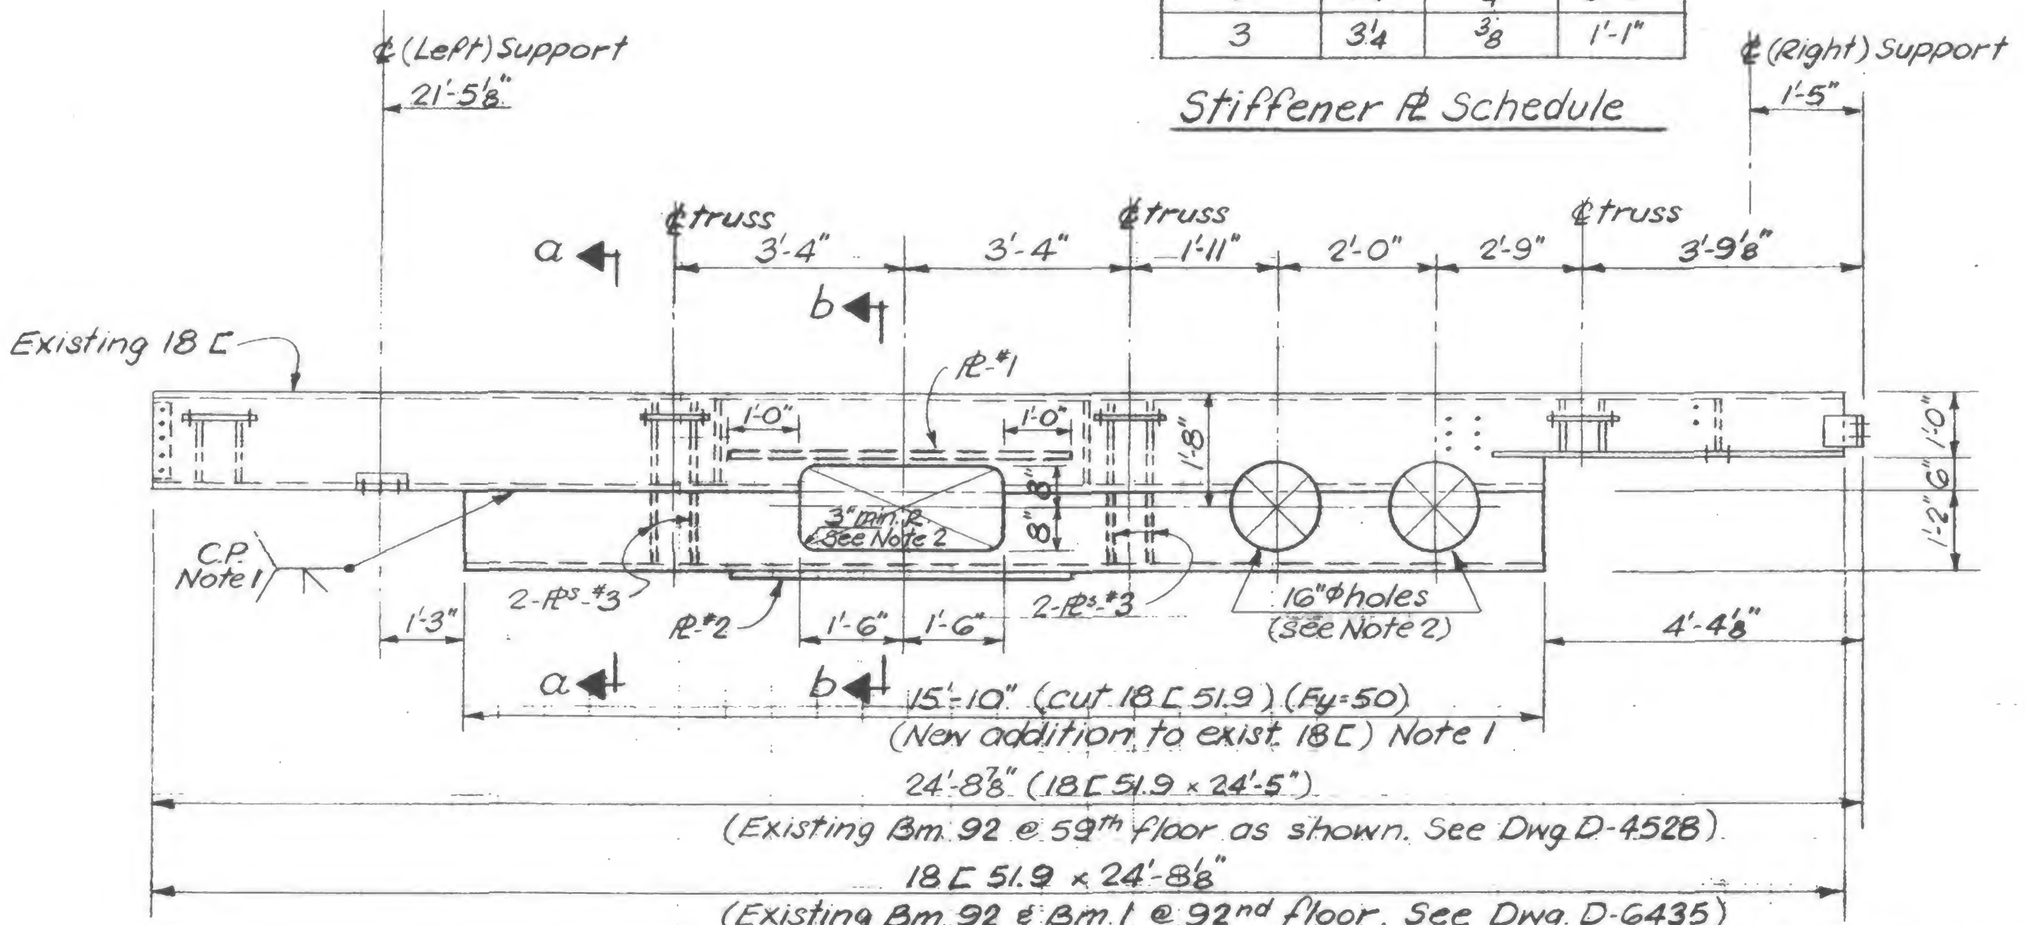


ELEVATION X-X

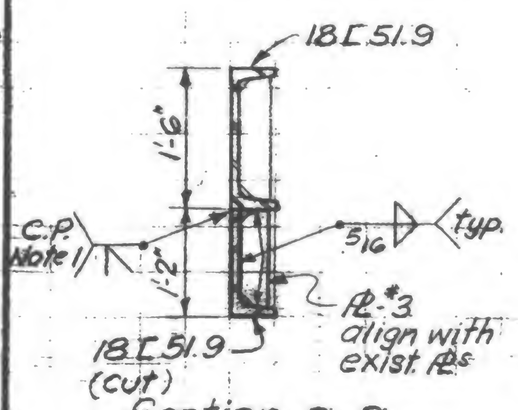

Section a-a

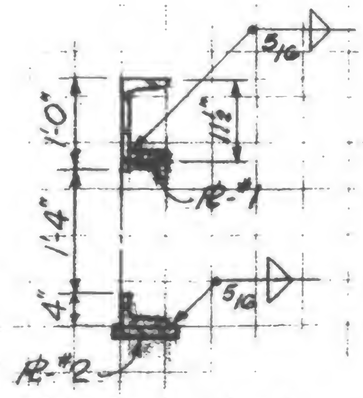

Section b-b

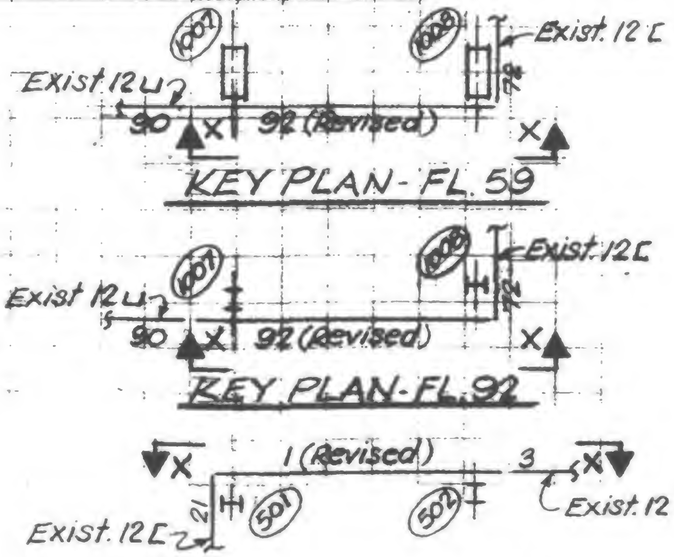

Notes:

1. Channel assembly to be welded before openings are cut in web.
2. Cut new holes with smooth notch-free cut surface (ASA 250)

LICENSED PROFESSIONAL ENGINEER — LESLIE E. ROBERTSON — No. 34360 — UNIVERSITY OF THE STATE OF NEW YORK

DESIGNED

DRAWN S.C.

REVIEWED

19-B-975