SKILLING, HELLE, CHRISTIANSEN, ROBERTSON — Structural & Civil Engineers

PROJECT THE WORLD TRADE CENTER | TITLE DUMBWAITER PIT DETAILS - FL. 106

3 WTC 444.00 444.01


DATE 5-9-79

VISIONS


1/15/79 2

10/15/79 3


A

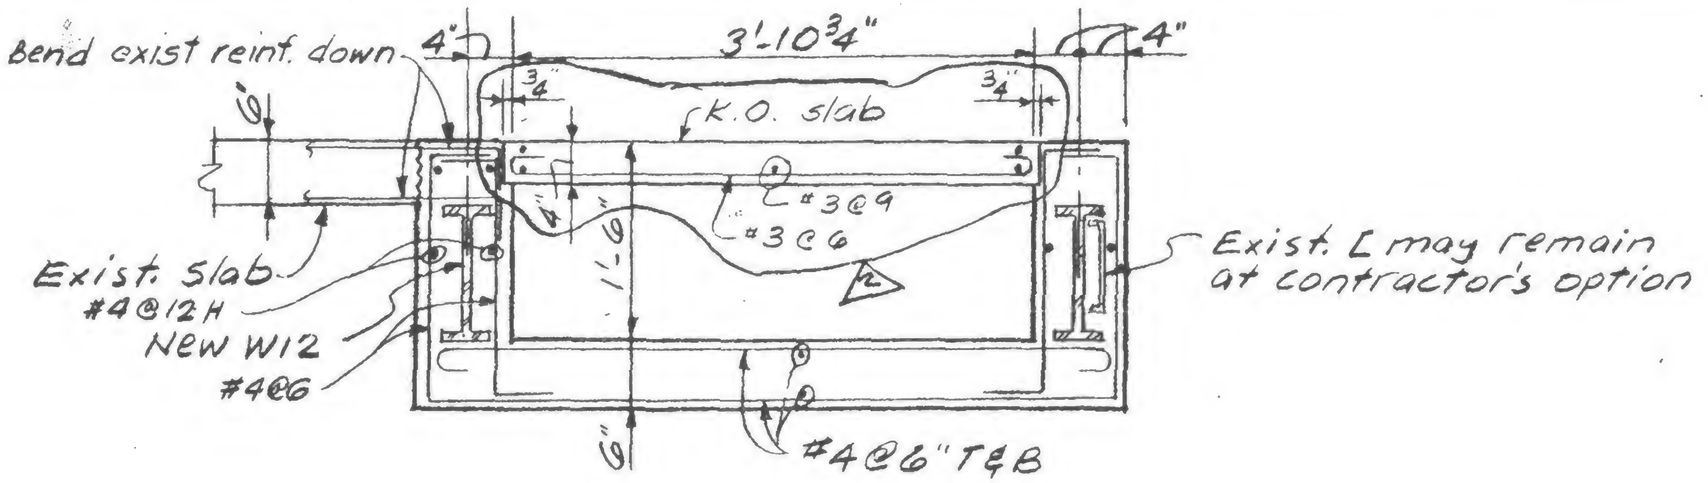


B

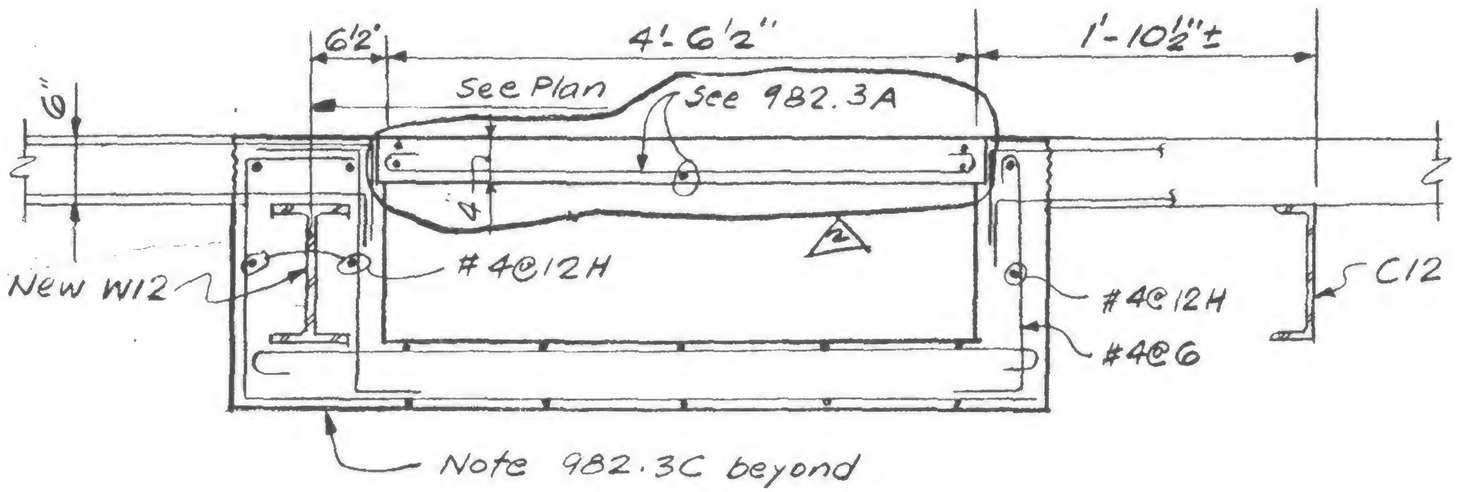

C

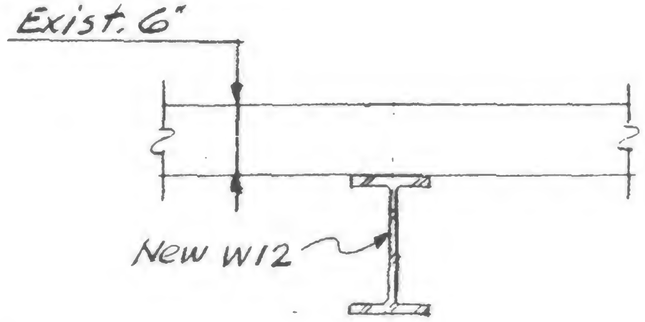

D

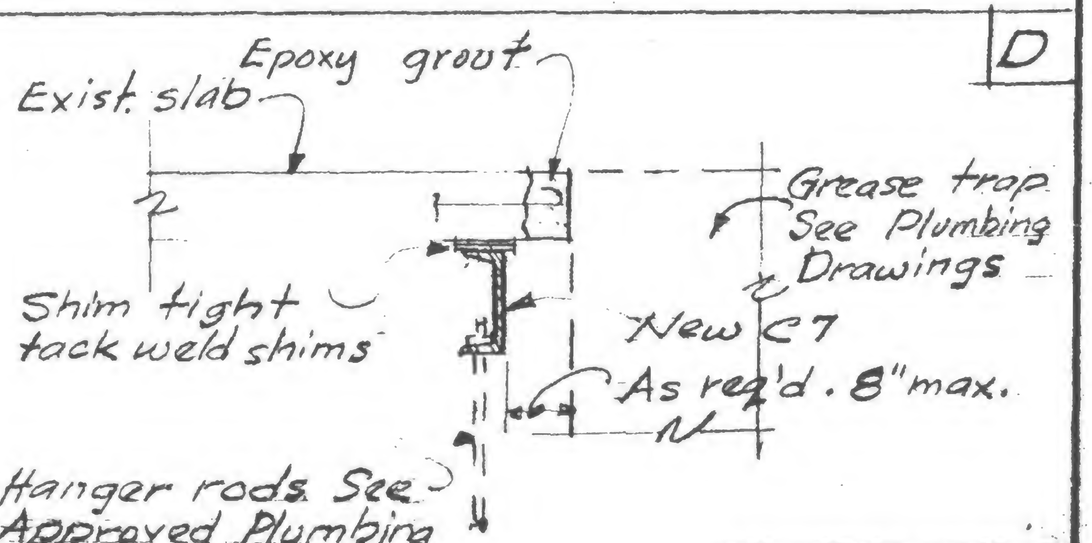

19-A-982.3

LICENSED PROFESSIONAL ENGINEER LESLIE E. ROBERTSON No. 34360 UNIVERSITY OF THE STATE OF NEW YORK

DSNED

DRAWN

REVIEWED WEB