SKILLING, HELLE, CHRISTIANSEN, ROBERTSON — Structural & Civil Engineers

PROJECT: THE WORLD TRADE CENTER | TITLE: FLOOR TRUSS C 32 TI - Fl. 106 | DATE: 1-7-71


REVISIONS


1/27/71

7/30/71

Printed 10/20/71

5/9/79

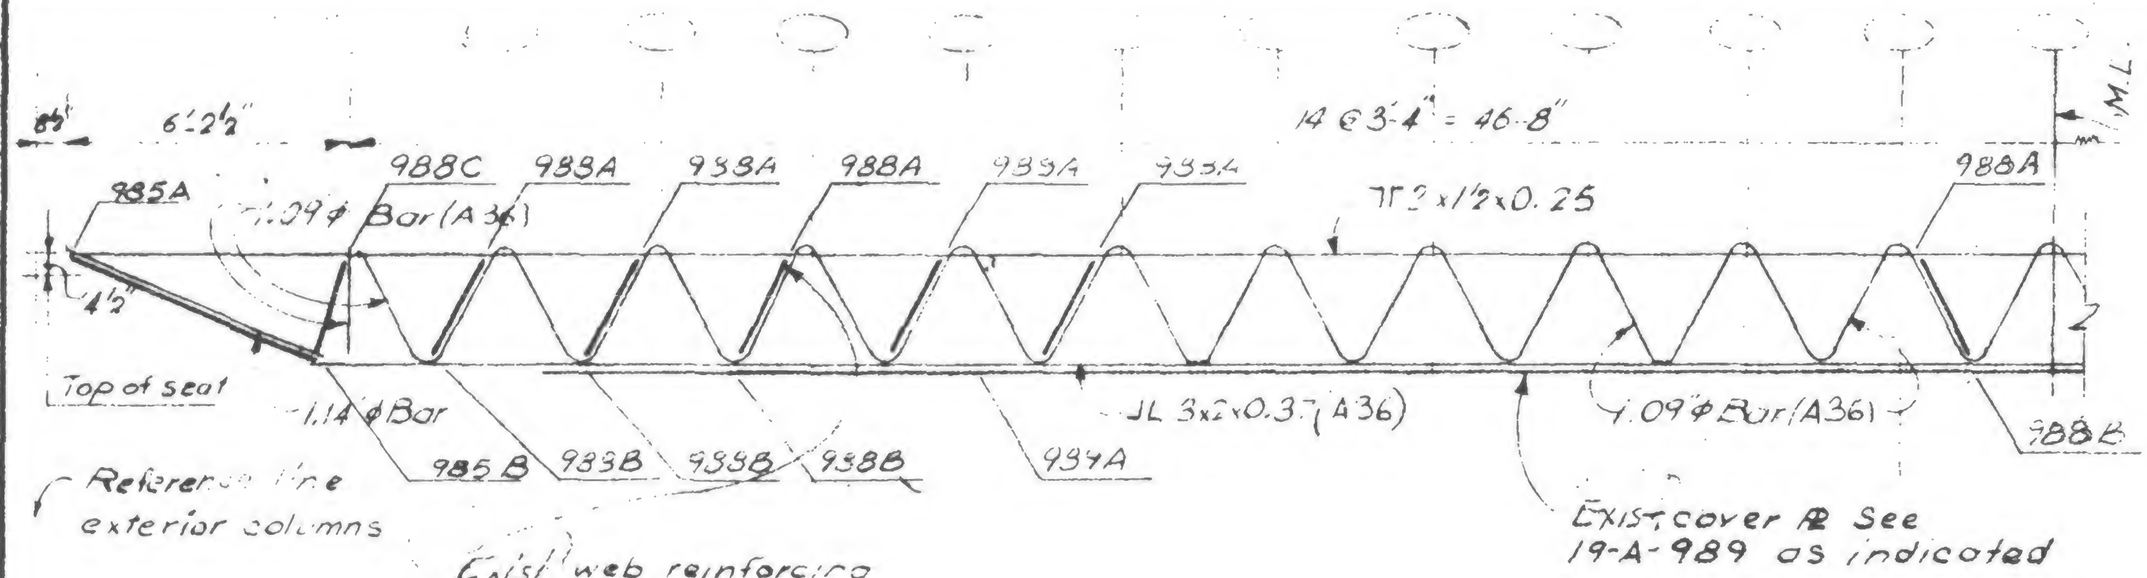

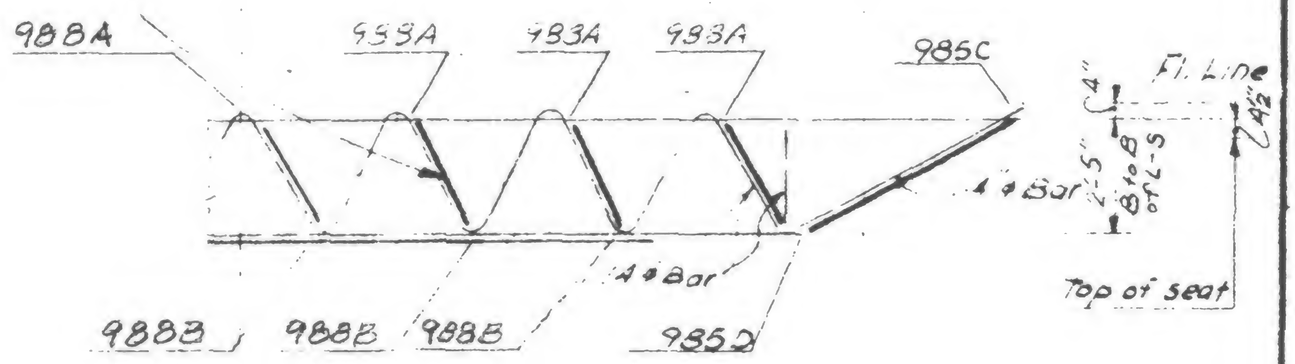

LICENSED PROFESSIONAL ENGINEER
LESLIE E. ROBERTSON
No 34360
UNIVERSITY OF THE STATE OF NEW YORK

ASSIGNED

DRAWN

REVIEWED

19-A-983.1B