
THE WORLD TRADE CENTER | TITLE: FLOOR TRUSS C32T1 - Fl. 106 | DATE: 5-9-72

REVISIONS

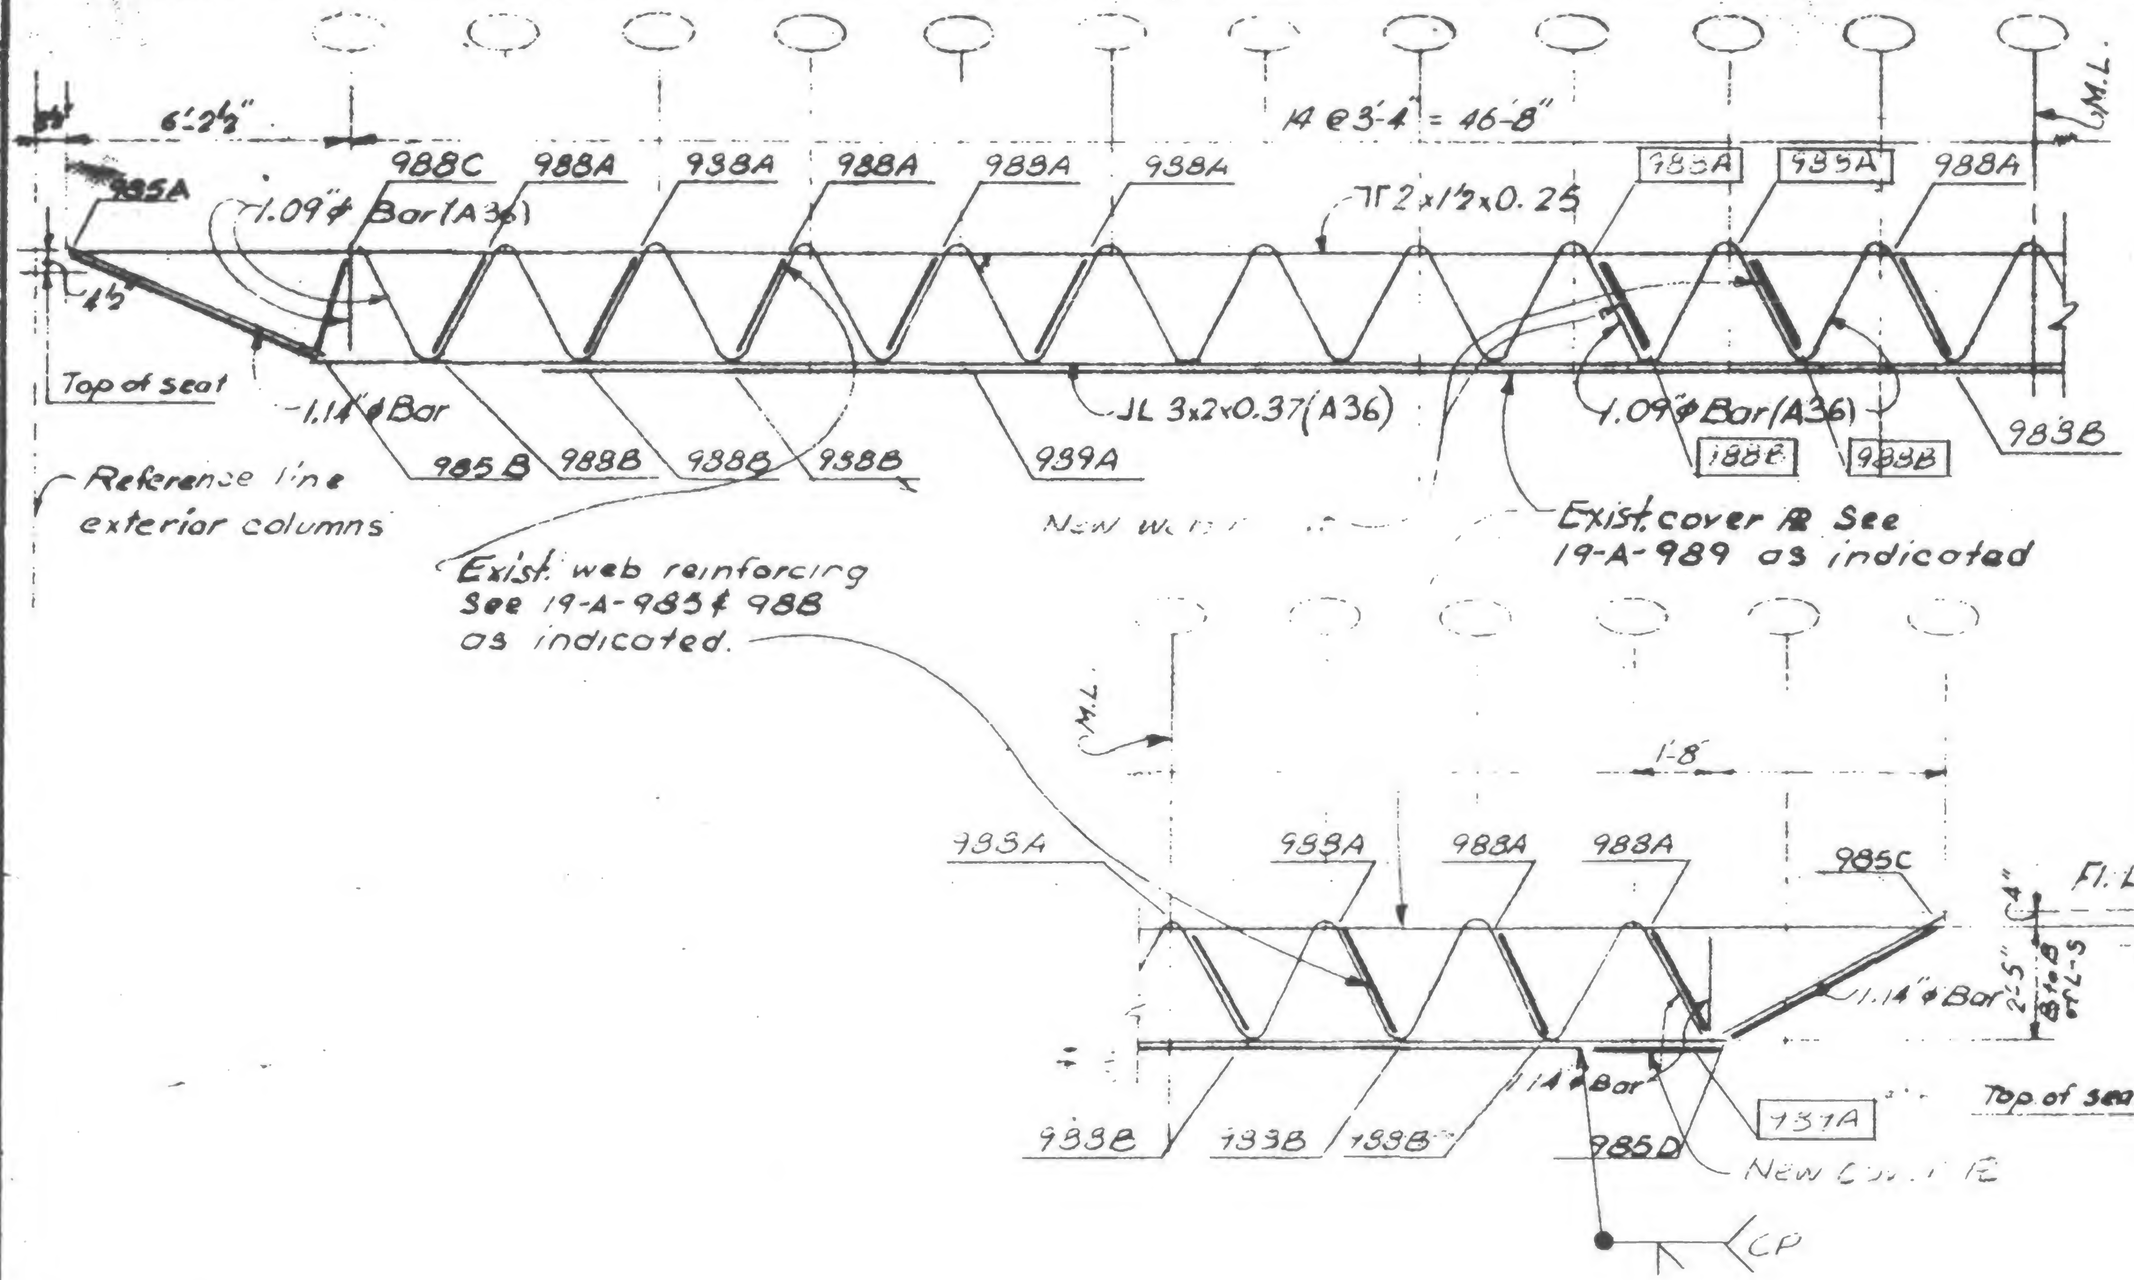

LICENSED PROFESSIONAL ENGINEER — LESLIE E. ROBERTSON — NO 34360 — CITY OF THE STATE OF NEW YORK

ED

DRAWN

REVIEWED

19-A-983.1D