SKILLING, HELLE, CHRISTIANSEN, ROBERTSON — Structural & Civil Engineers

PROJECT: THE WORLD TRADE CENTER | TITLE: FLOOR TRUSS @ 32 Fl. - Fl. 106 | DATE: 1-7-71

REVISIONS
1/27/71
7/30/71
Printed
10/6/71
5/9/79

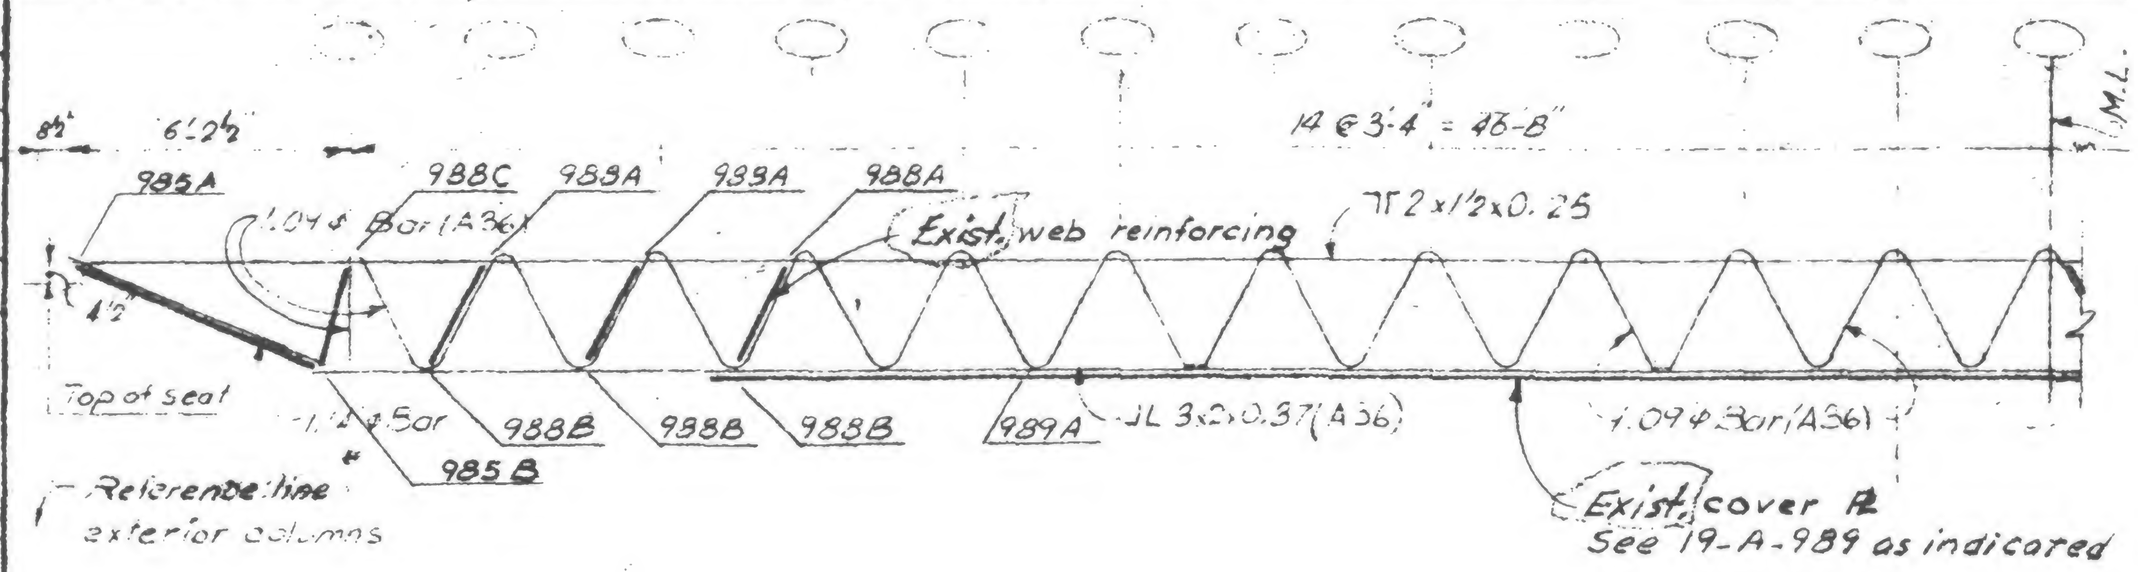

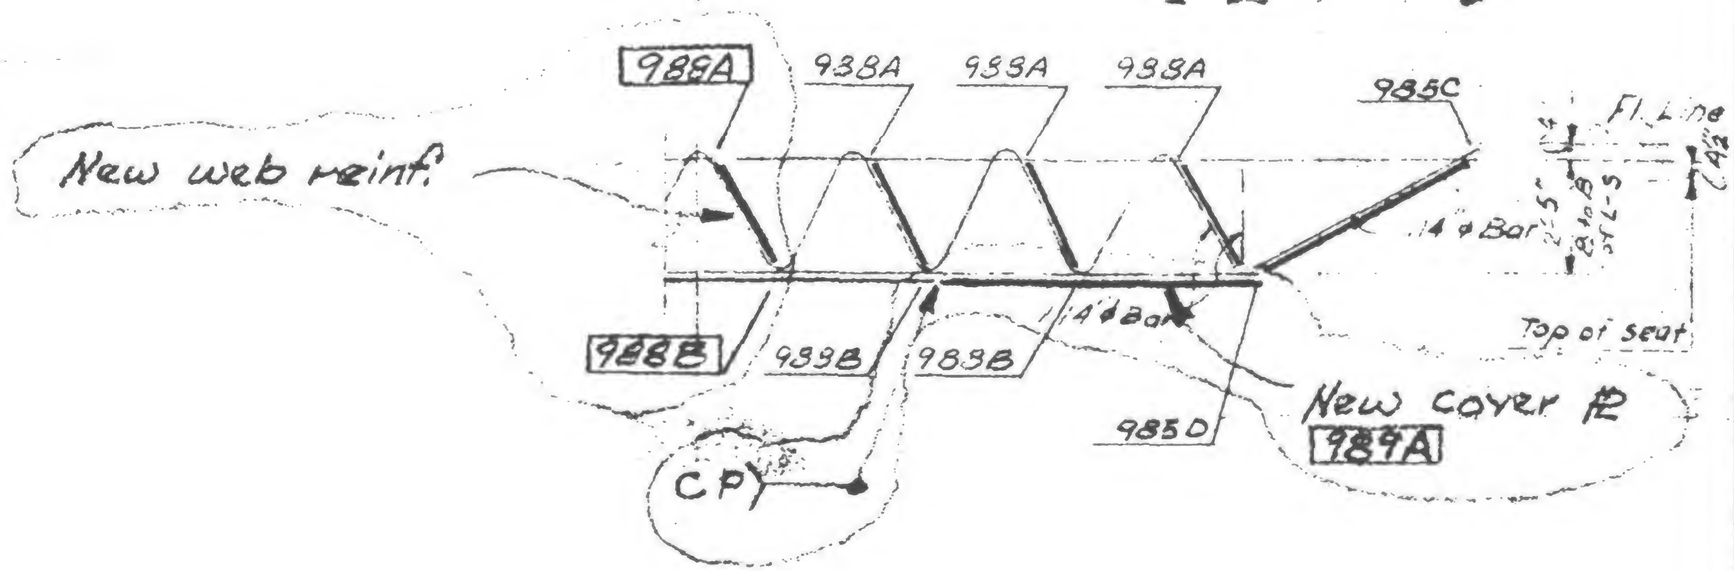

LICENSED PROFESSIONAL ENGINEER — LESLIE E. ROBERTSON — No. 34900 — UNIVERSITY OF THE STATE OF NEW YORK

SIGNED

DRAWN

19-A-983.2A