SKILLING HELLE CHRISTIANSEN ROBERTSON Structural & Civil Engineers

WORLD TRADE CENTER | TITLE FLOOR TRUSS CAST B - Fl. 106 | DATE 1-7-71


REVISIONS

1/27/71

7/30/71

10/6/71

5/9/79

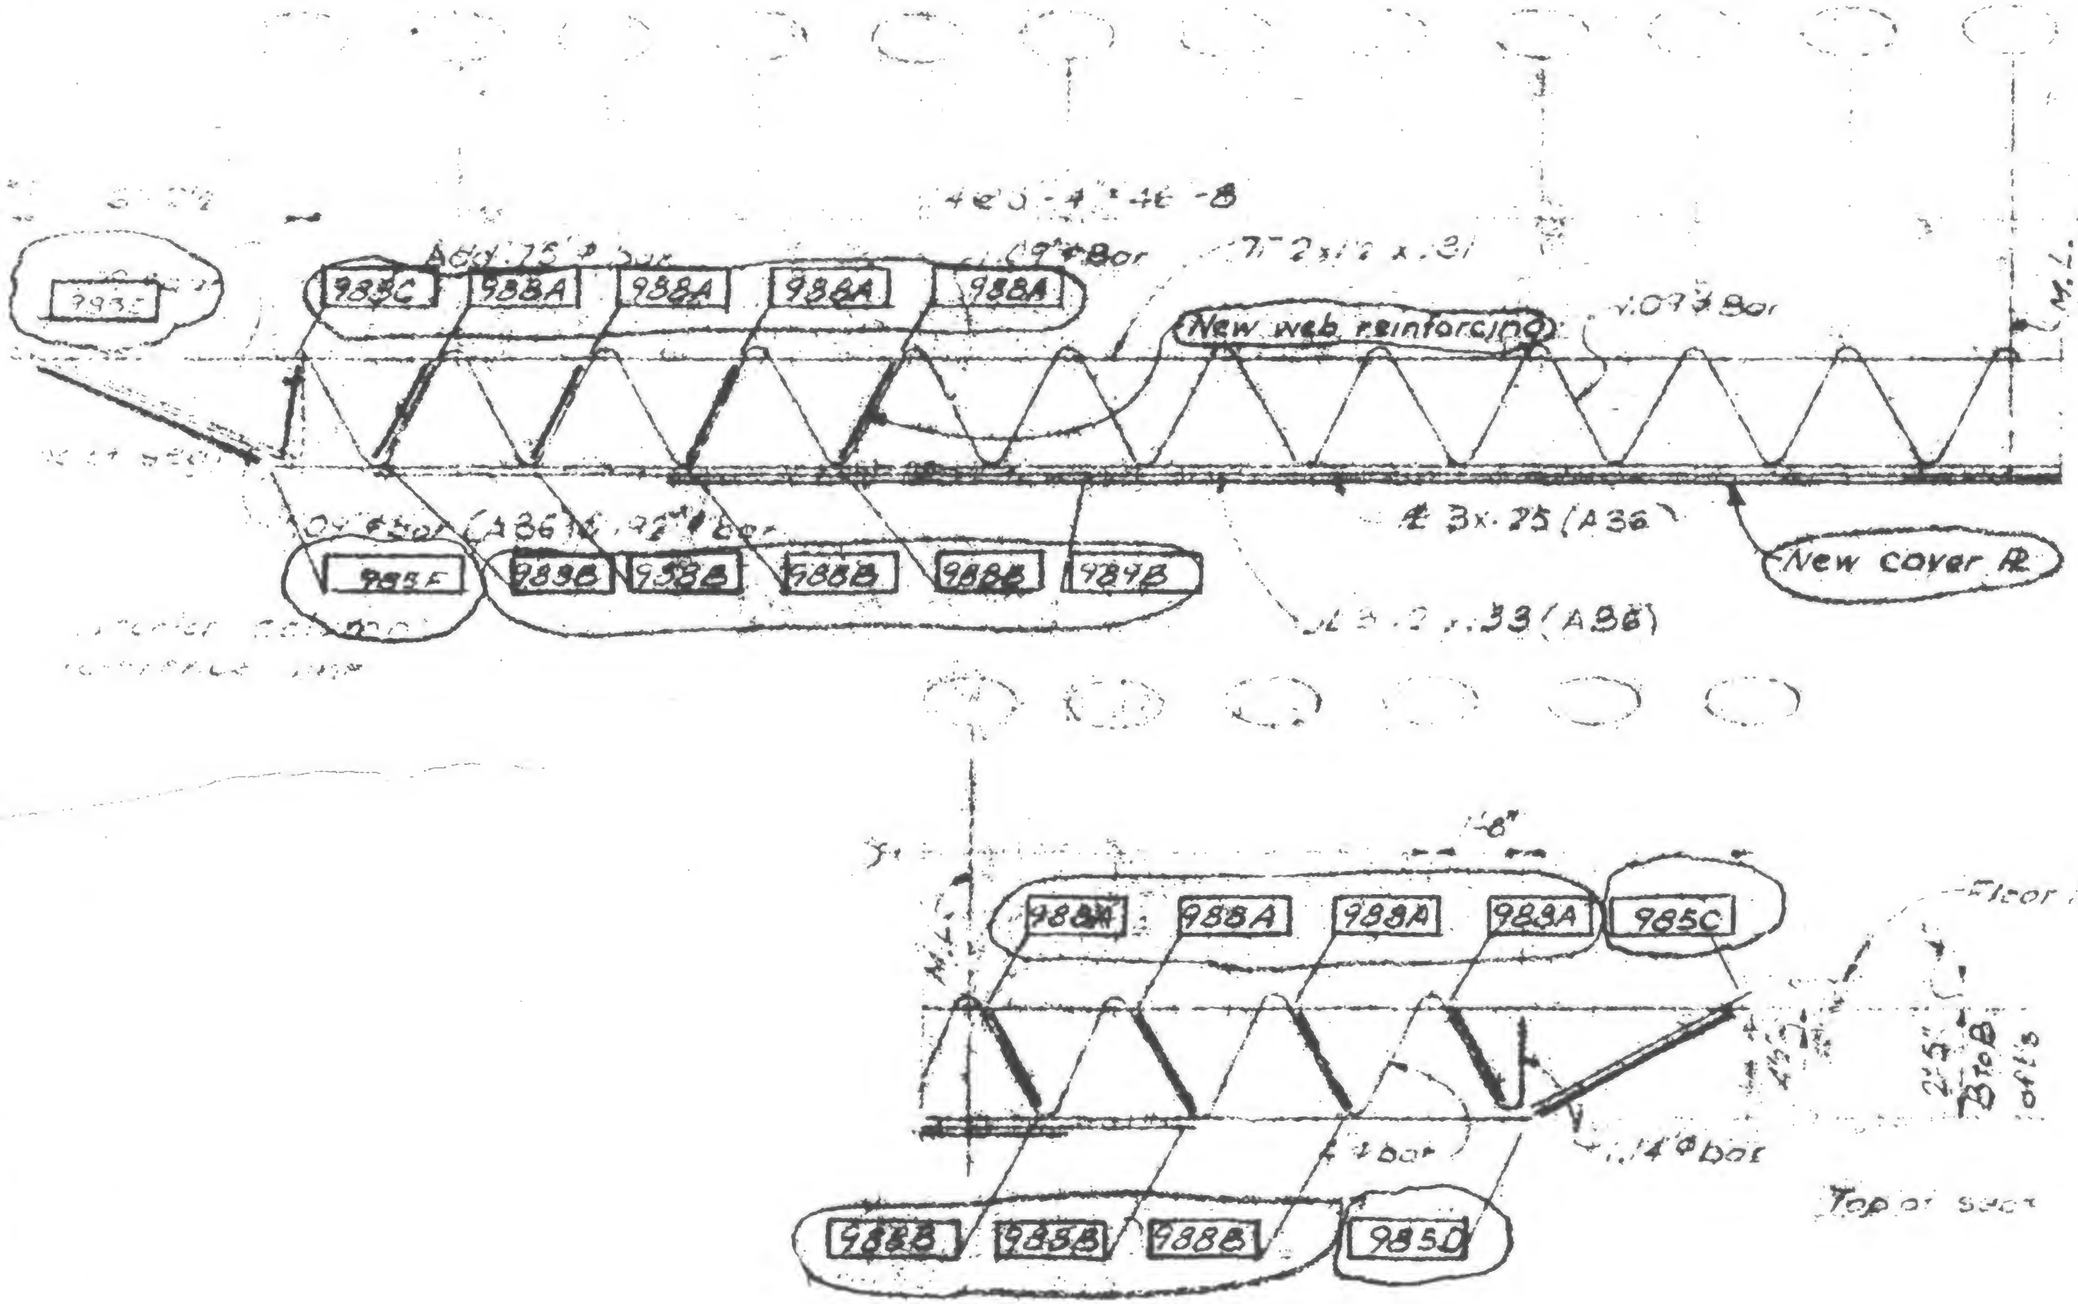

9-A-983.3