

SKILLING HELLE CHRISTIANSEN ROBERTSON — Structural & Civil Engineers

PROJECT THE WORLD TRADE CENTER | TITLE FLOOR TRUSS C32TB - Fl. 106 | DATE 1-7-71

REVISIONS
1/27/71
7/30/71
Printed 10/6/71
5/9/79

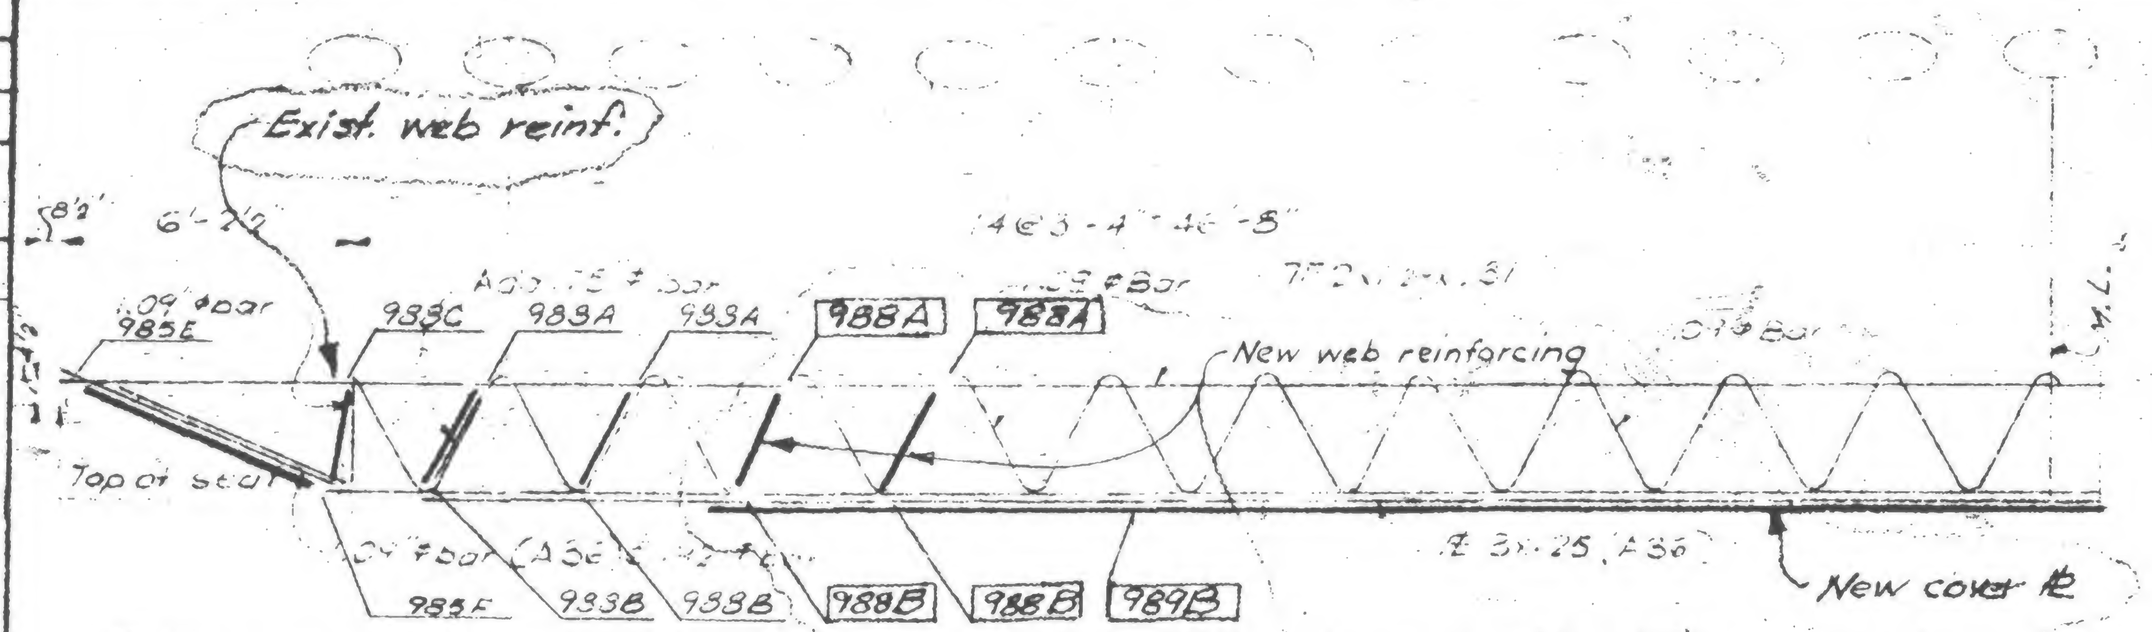

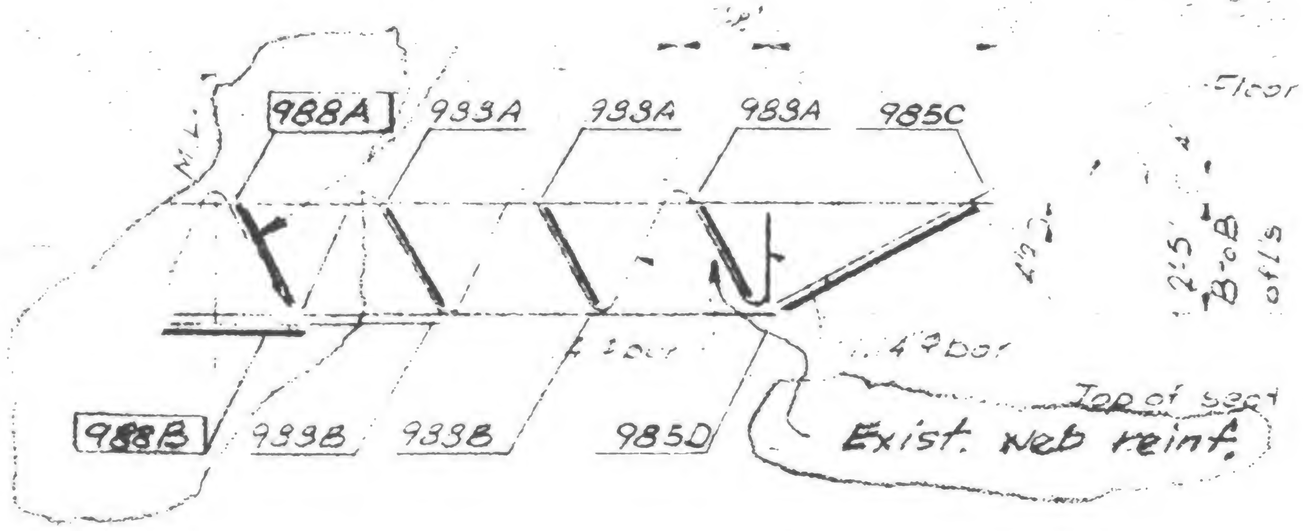

LICENSED PROFESSIONAL ENGINEER
LESLIE E. ROBERTSON
No 34360
UNIVERSITY OF THE STATE OF NEW YORK

SIGNED
DRAWN
REVIEWED W Bygrave

19-A-983.3A