SKILLING HELLE CHRISTIANSEN ROBERTSON — Structural & Civil Engineers

PROJECT THE WORLD TRADE CENTER | TITLE FLOOR TRUSS C5277-Fl. 106 | DATE 1-7-71


REVISIONS


1/27/71

7/30/71

10/6/71

5/9/79

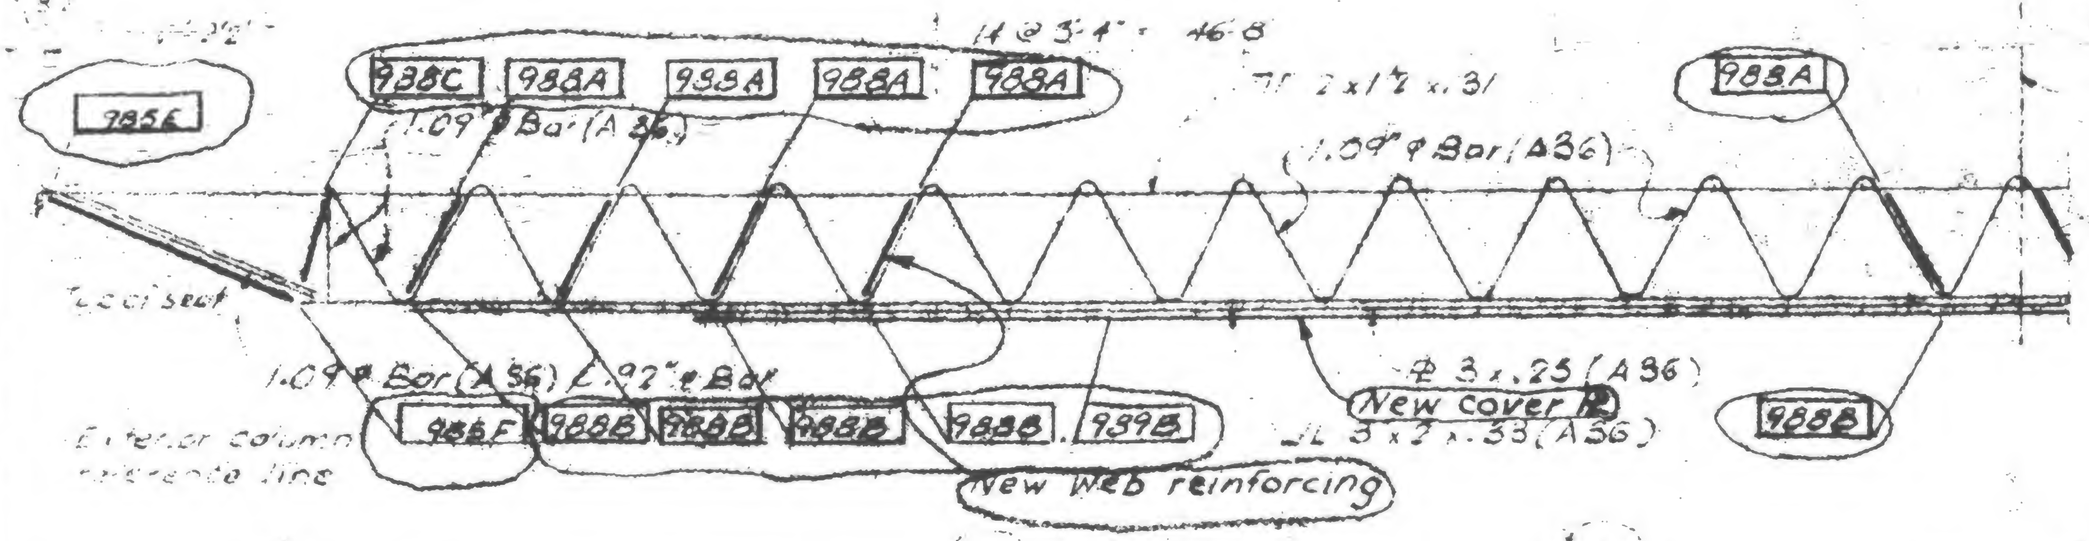

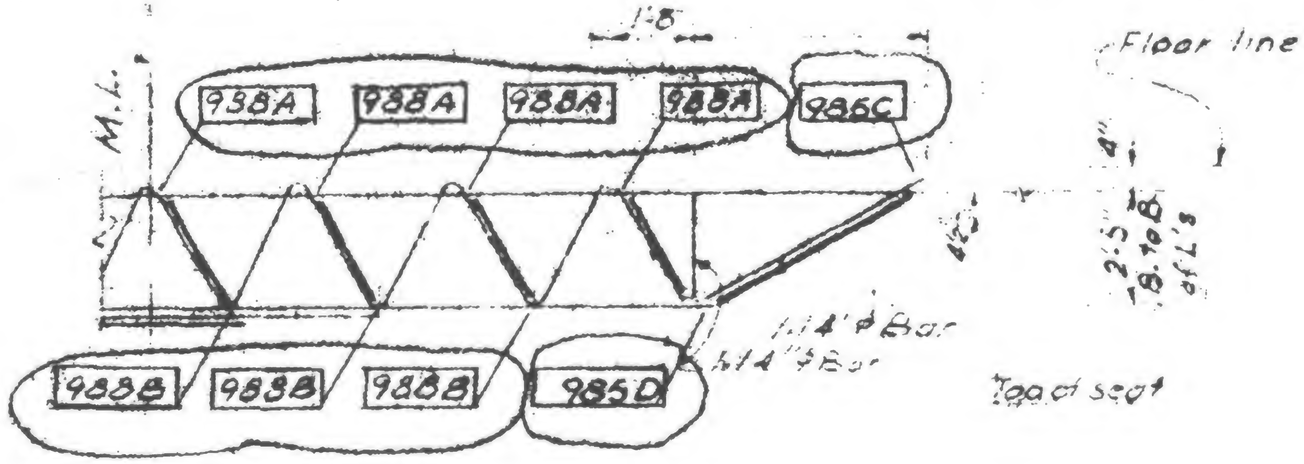

19-A-983.4