
SKILLING HELLE CHRISTIANSEN ROBERTSON — Structural & Civil Engineers

WTC 4440

PROJECT THE WORLD TRADE CENTER | TITLE FLOOR TRUSS C32TT-Fl. 106 | DATE 1-7-71

REVISIONS
1/27/71
7/30/71
Printed 10/6/71
5/9/79

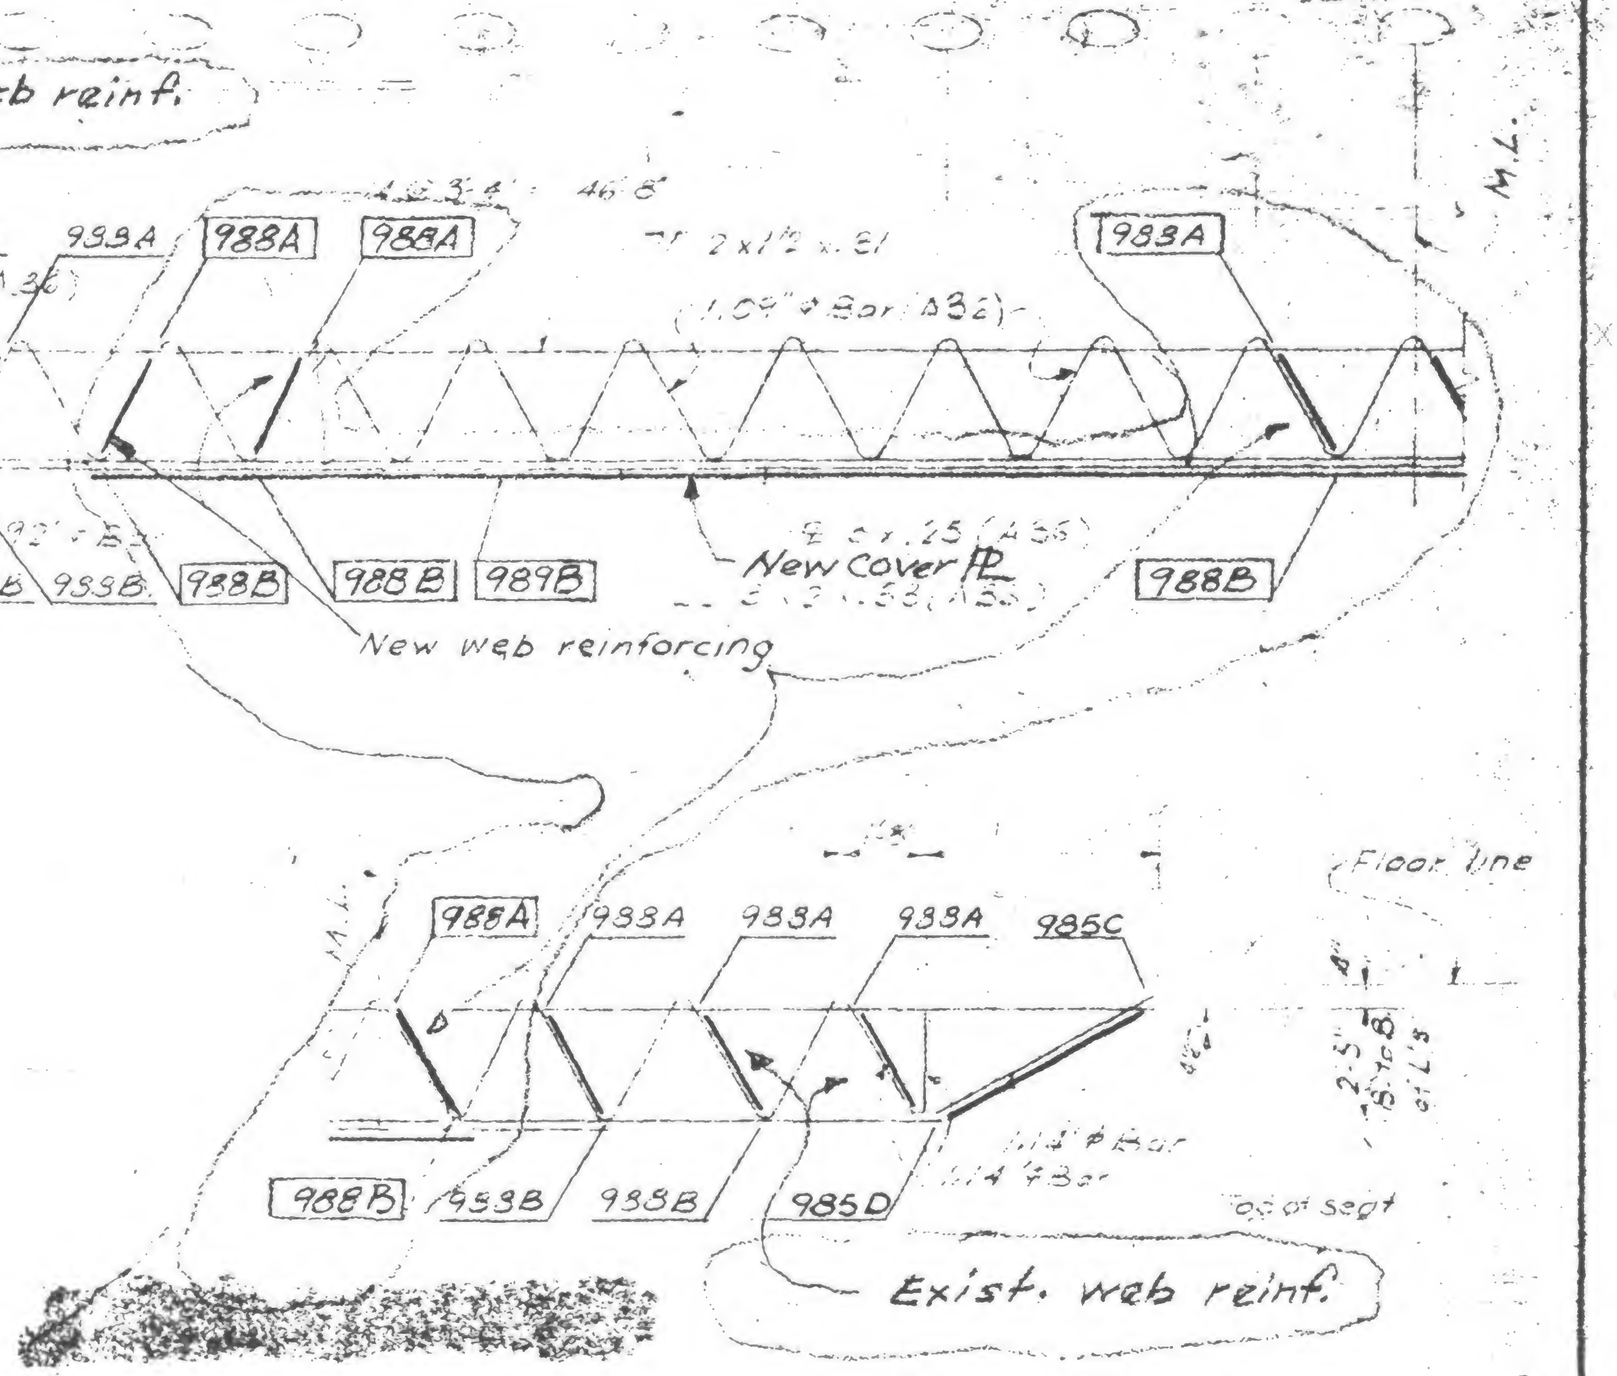

LICENSED PROFESSIONAL ENGINEER
LESLIE E. ROBERTSON
NO 34560
REGISTERED ENGINEER OF THE STATE OF NEW YORK

JNEC

DRAWN

REVIEWED W Brewer

19-A 83.4A