
SKILLING HELLE CHRISTIANSEN ROBERTSON

PROJECT THE WORLD TRADE CENTER — FLOOR TRUSS C.327'-FL.10 — DATE 7-7-71

REVISIONS

7/27/71
7/30/71
10/6/71
5/9/79

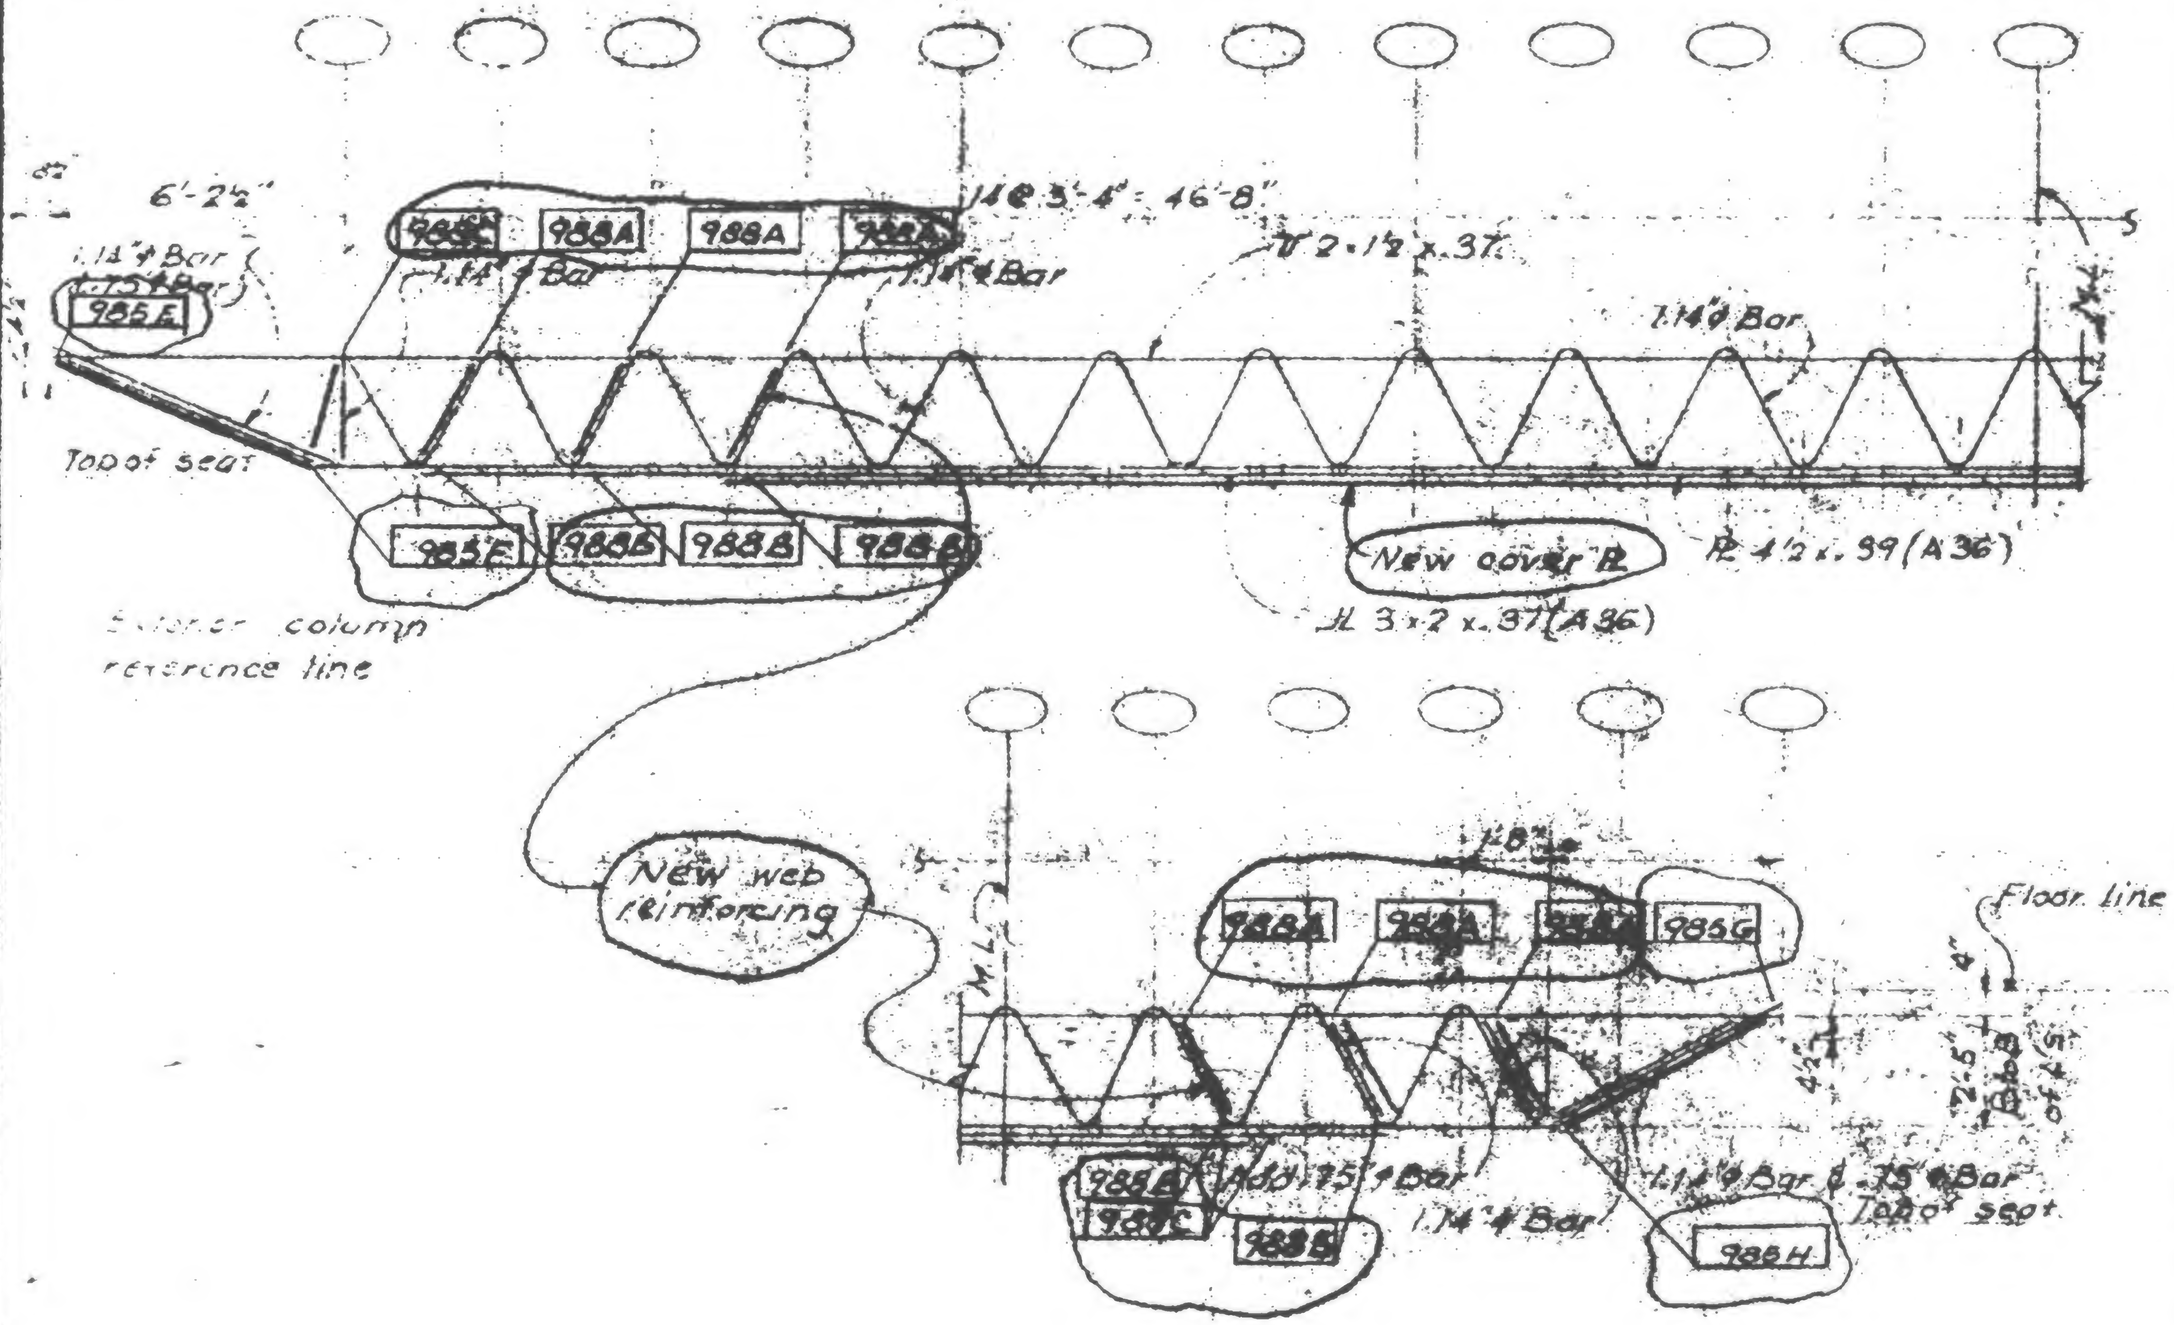

983.5

19-A-

W2B