
SKILLING HELLE CHRISTIANSEN ROBERTSON — Structural & Civil Engineers

PROJECT THE WORLD TRADE CENTER | TITLE FLOOR TRUSS C 32 T9 - Fl. 106 | DATE 1-7-71

REVISIONS

1-7/71
7/30/71
10/6/71
5/9/79

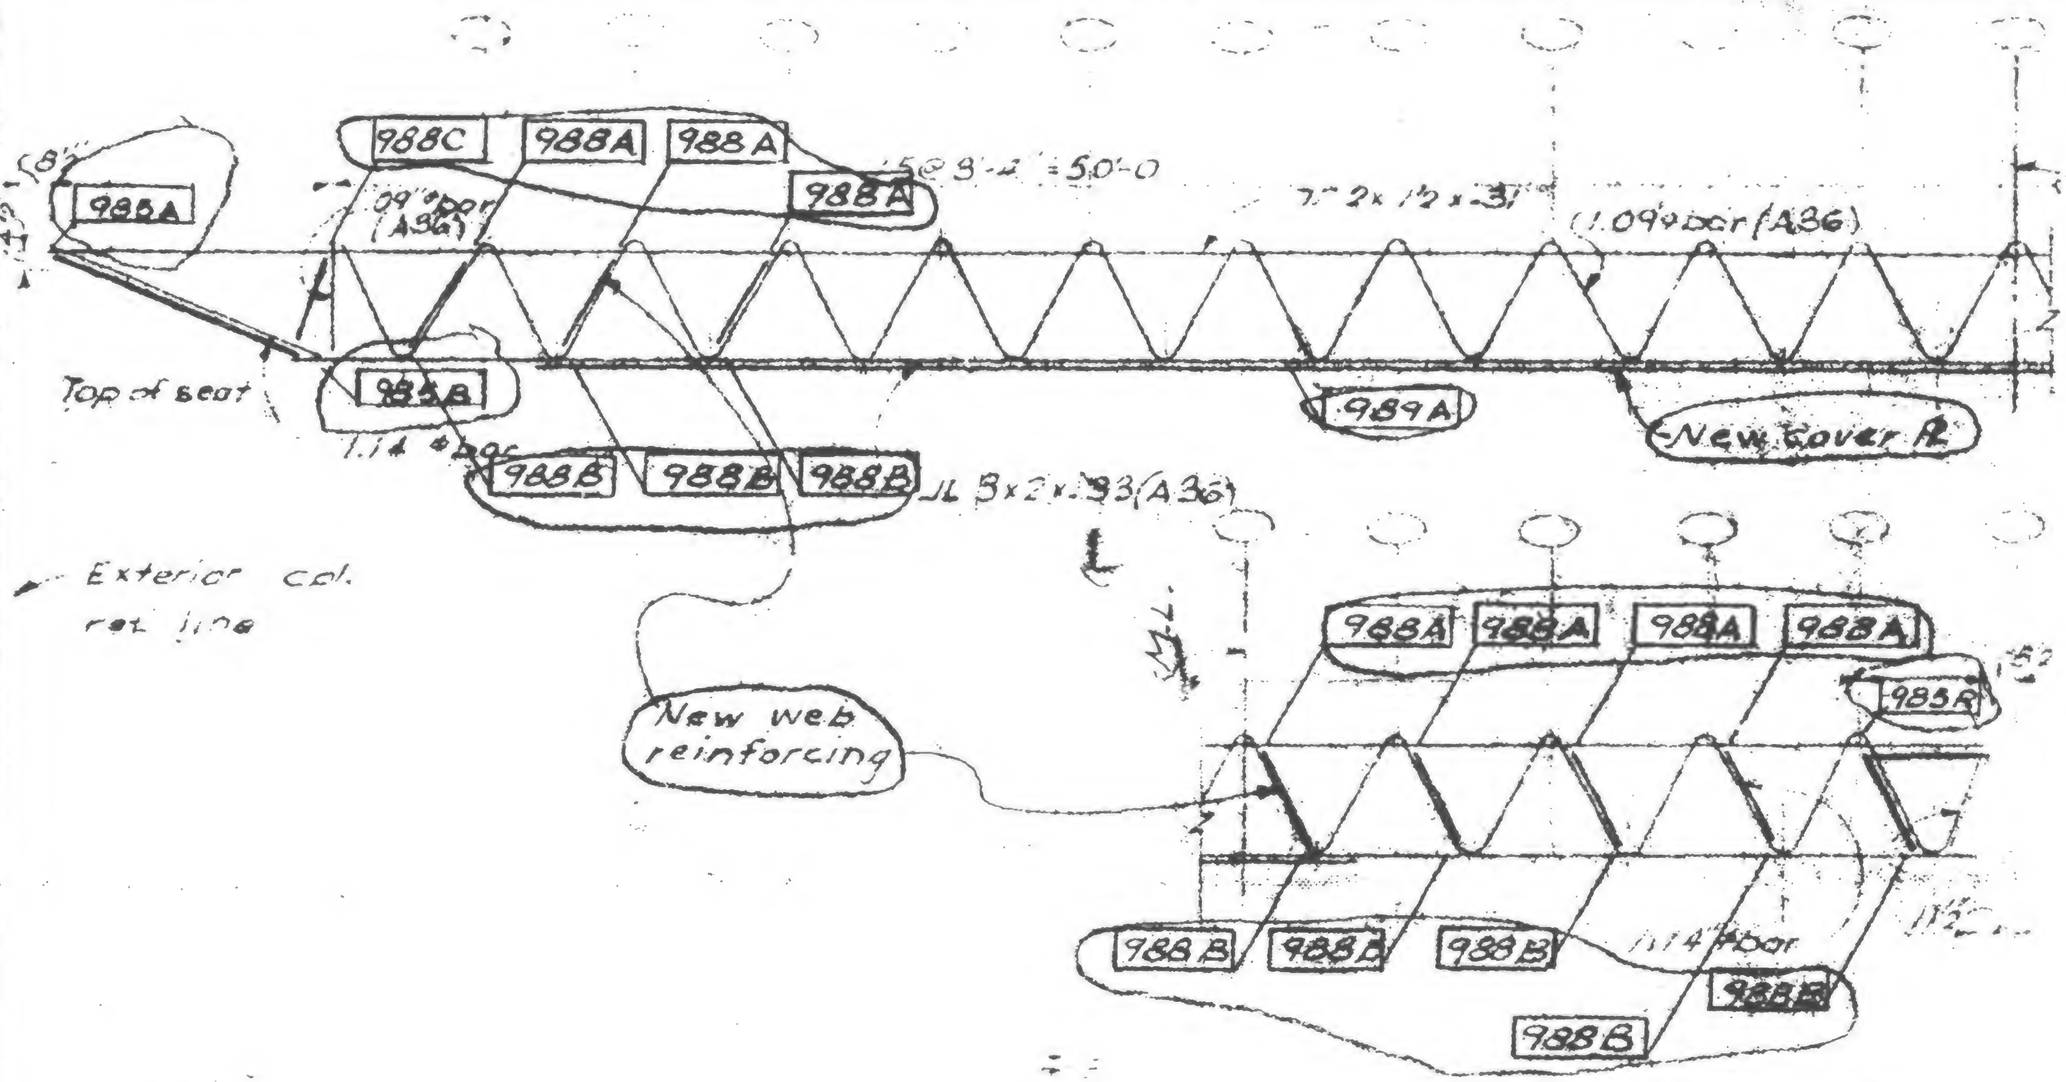



REVISED W.a.B

19-A-983.7