SKILLING HELLE CHRISTIANSEN ROBERTSON — Structural & Civil Engineers

PROJECT THE WORLD TRADE CENTER | TITLE FLOOR TRUSS C32T10 - Fl. 106 | DATE 1-7-71


REVISIONS

12/7/71


7/30/71

10/6/71

5/9/79

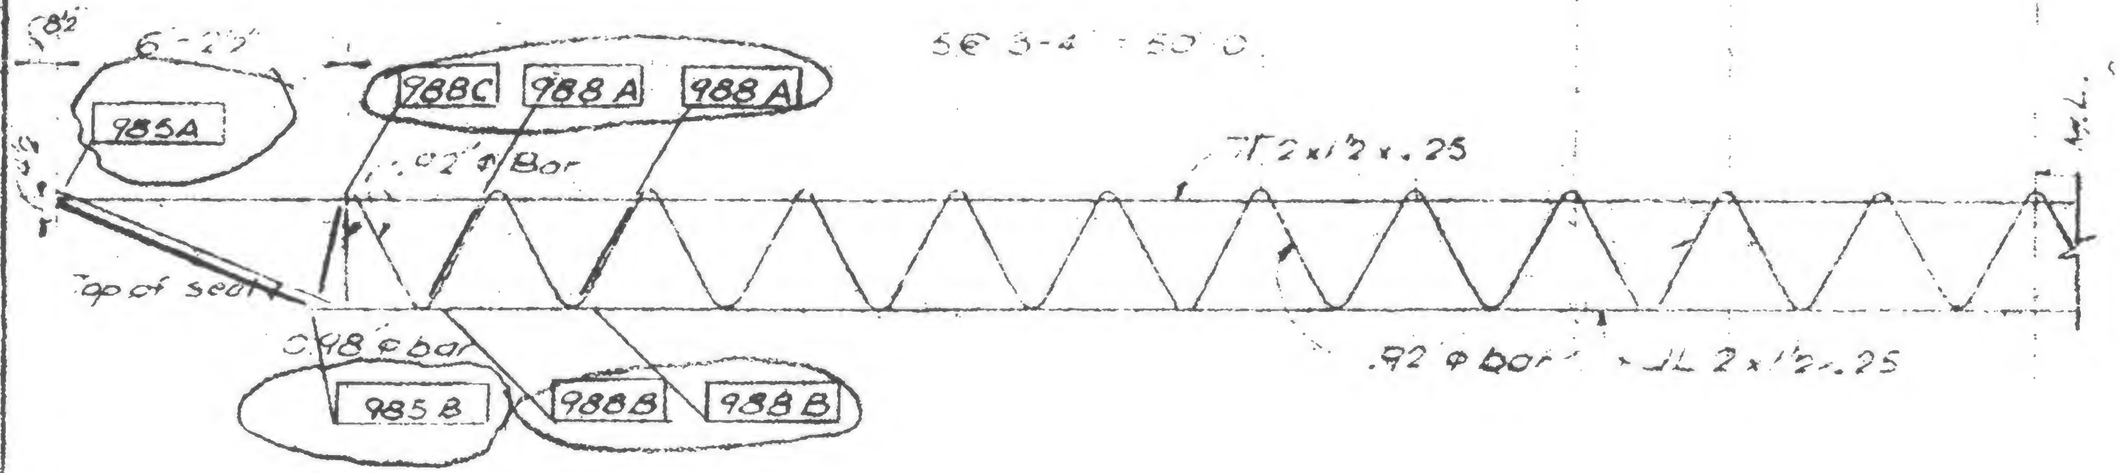


Exterior columns

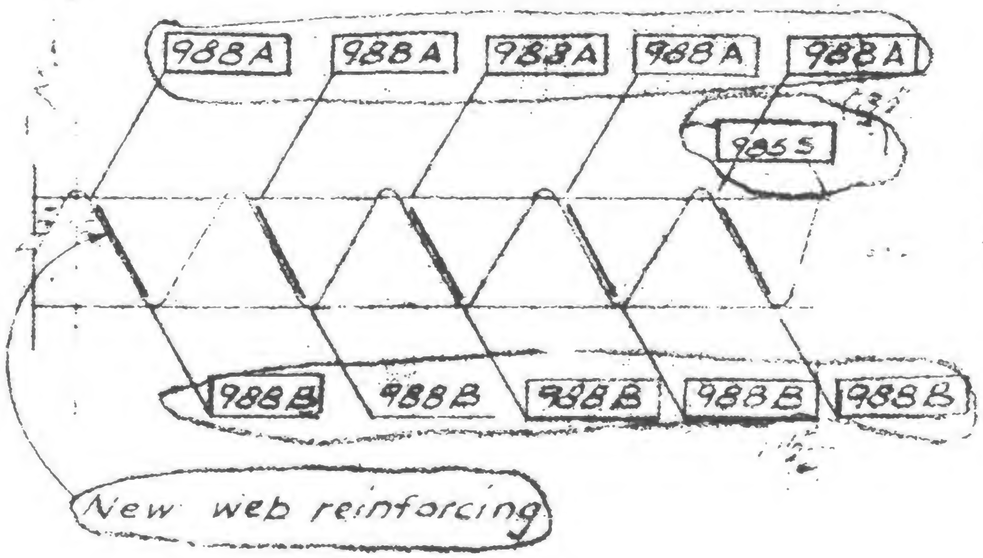





DRAWN

REVIEWED

19-A-983.8