SKILLING HELLE CHRISTIANSEN ROBERTSON — Structural & Civil Engineers

PROJECT THE WORLD TRADE CENTER | TITLE FLOOR TRUSS C32 Tl. – Fl. 106 | DATE 1-7-71


REVISIONS

7/71


7/30/71

10/6/71

5/9/79

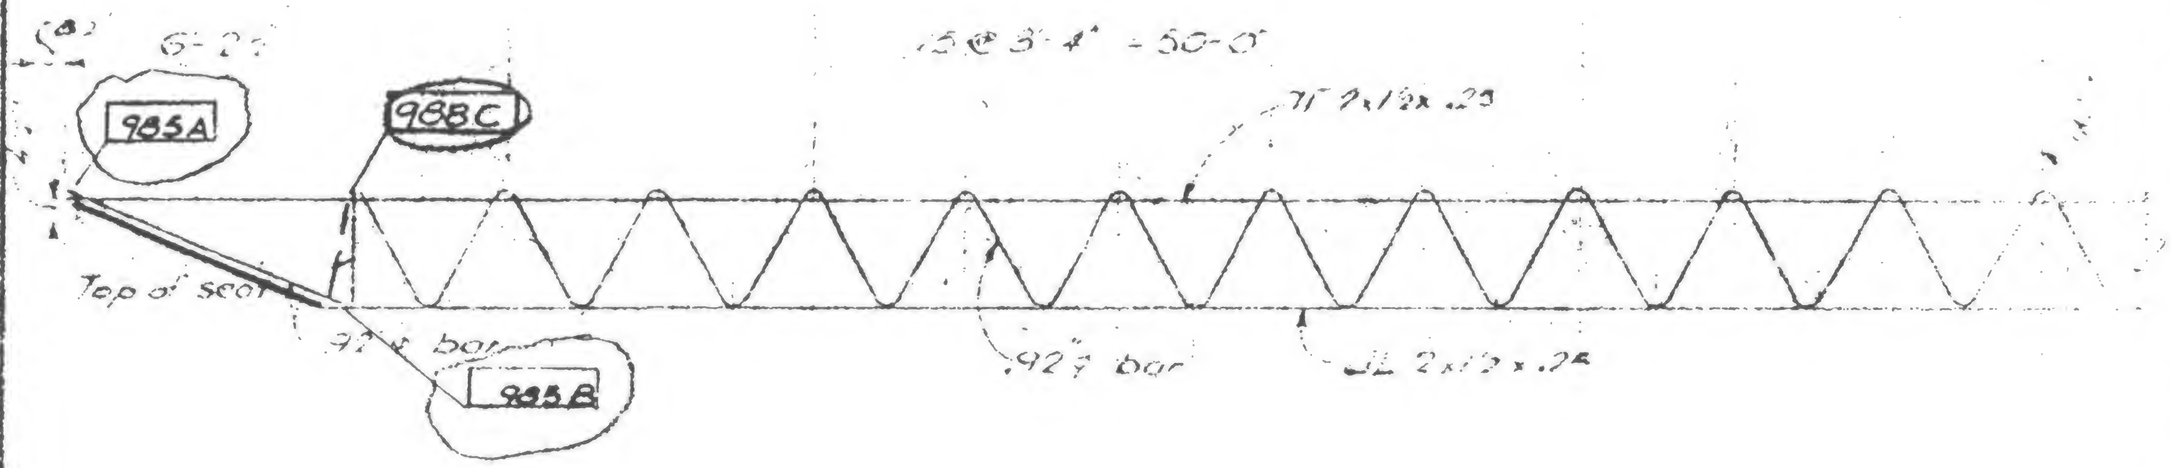

Exterior Column
Ref. 1-8

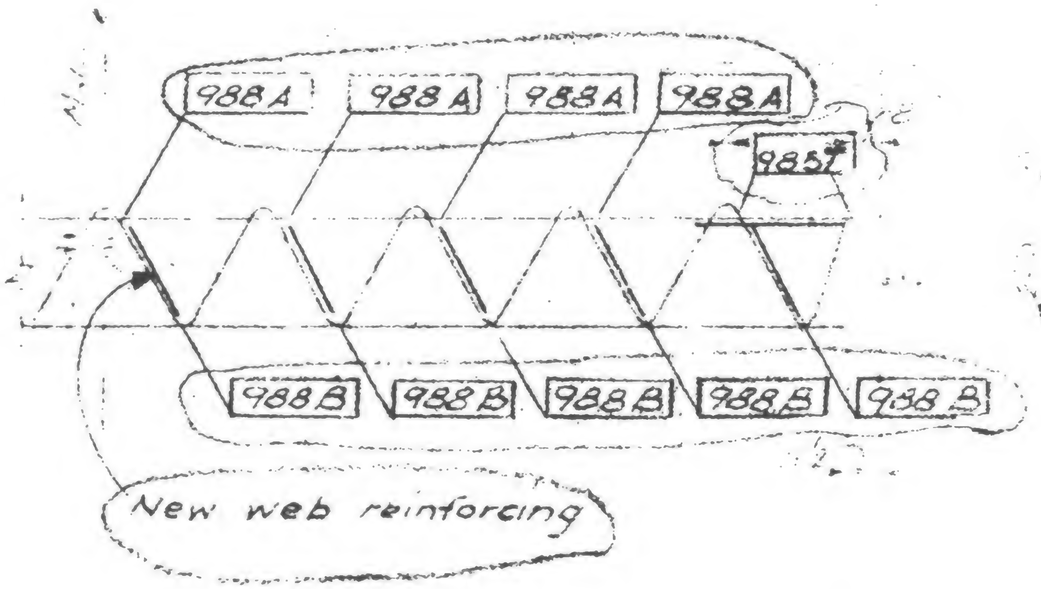

REVIEWED

19-A-983.9