
SKILLING HELLE CHRISTIANSEN ROBERTSON — Structural & Civil Engineers

PROJECT: THE WORLD TRADE CENTER | TITLE: FLOOR TRUSS C32T4 -Fl.106 | DATE: 1-7-71

REVISIONS
1-27-71
7/30/71
10/6/71
5/9/79

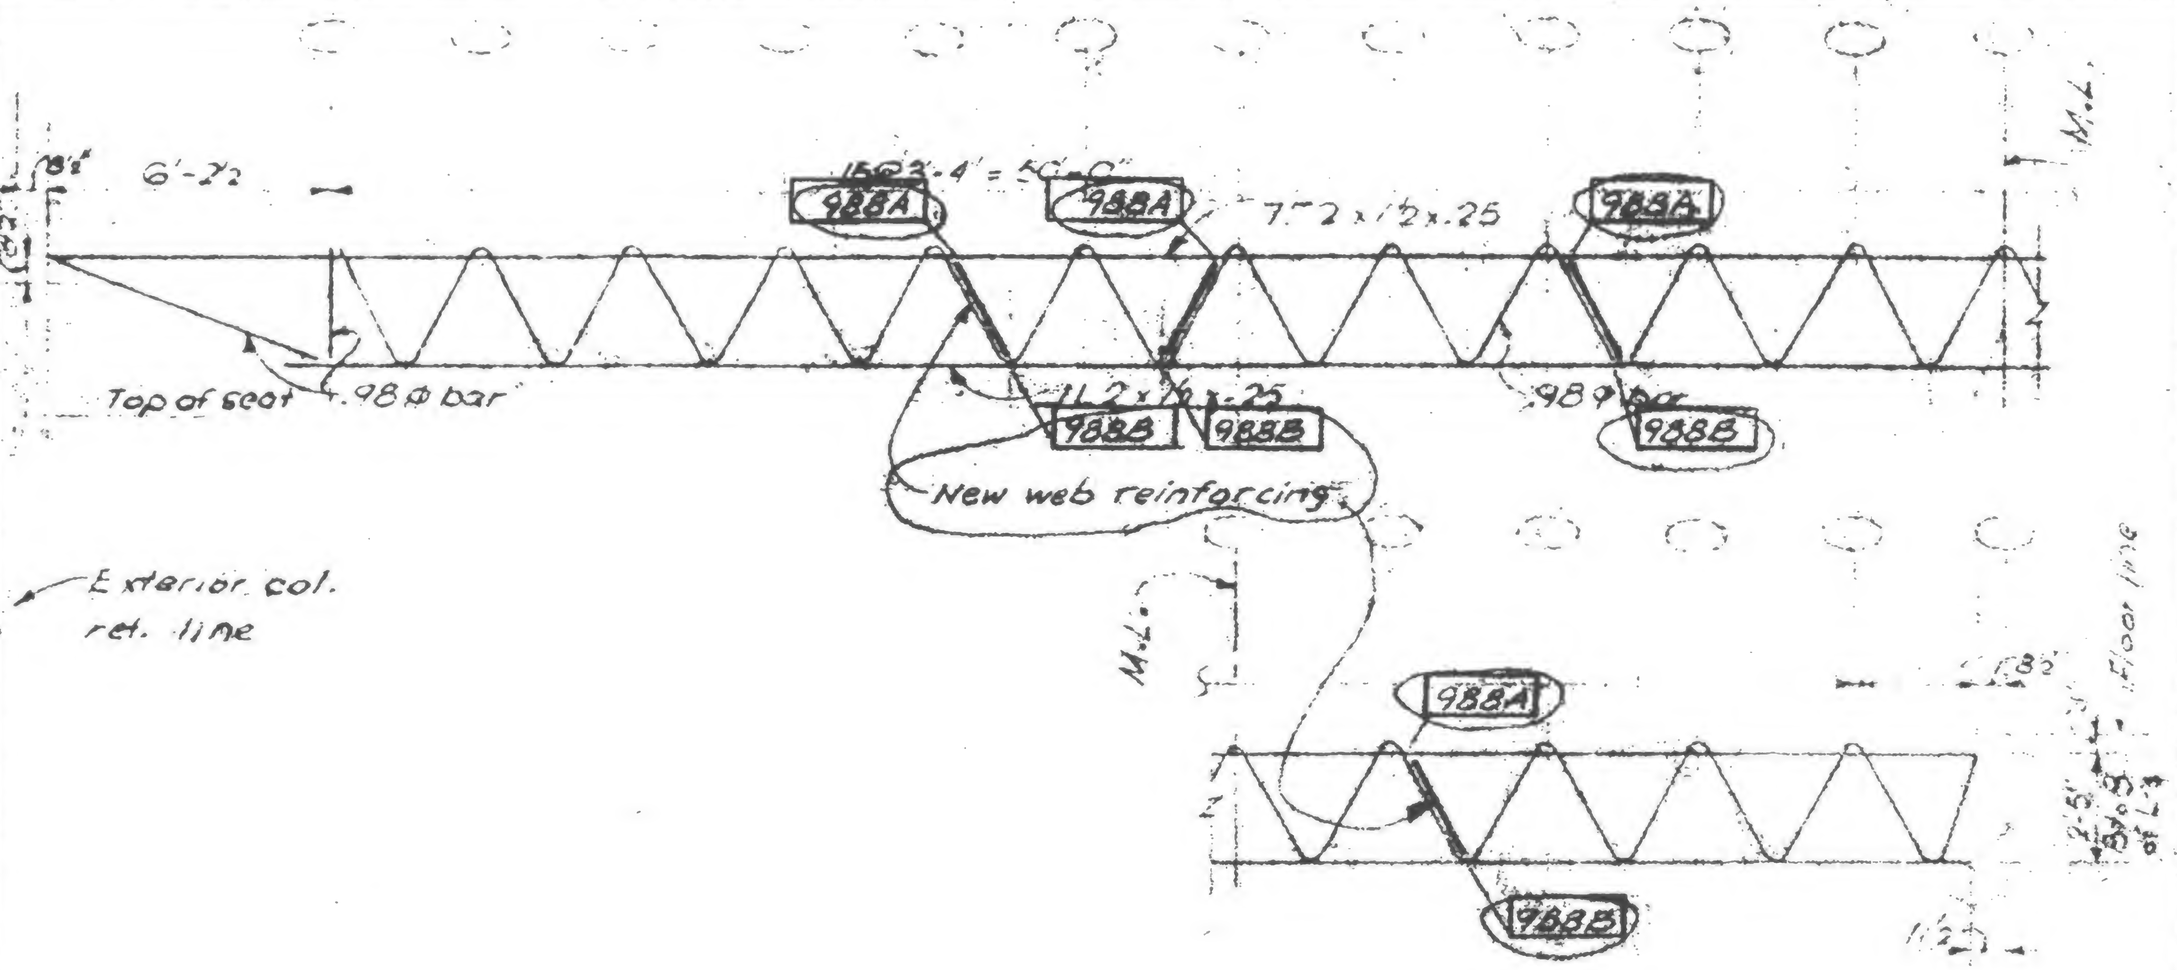

LESLIE E. ROBERTSON — LICENSED PROFESSIONAL ENGINEER — No. 34900 — STATE OF NEW YORK

19-A-983.10