
SKILLING, HELLE CHRISTIANSEN ROBERTSON — Structural & Civil Engineers

PROJECT: THE WORLD TRADE CENTER


TITLE: FLOOR TRUSS C32T13 & T6 - Fl. 105

DATE: 1-7-71

REVISIONS
1-27-71
7/30/71
10/6/71
5/9/79

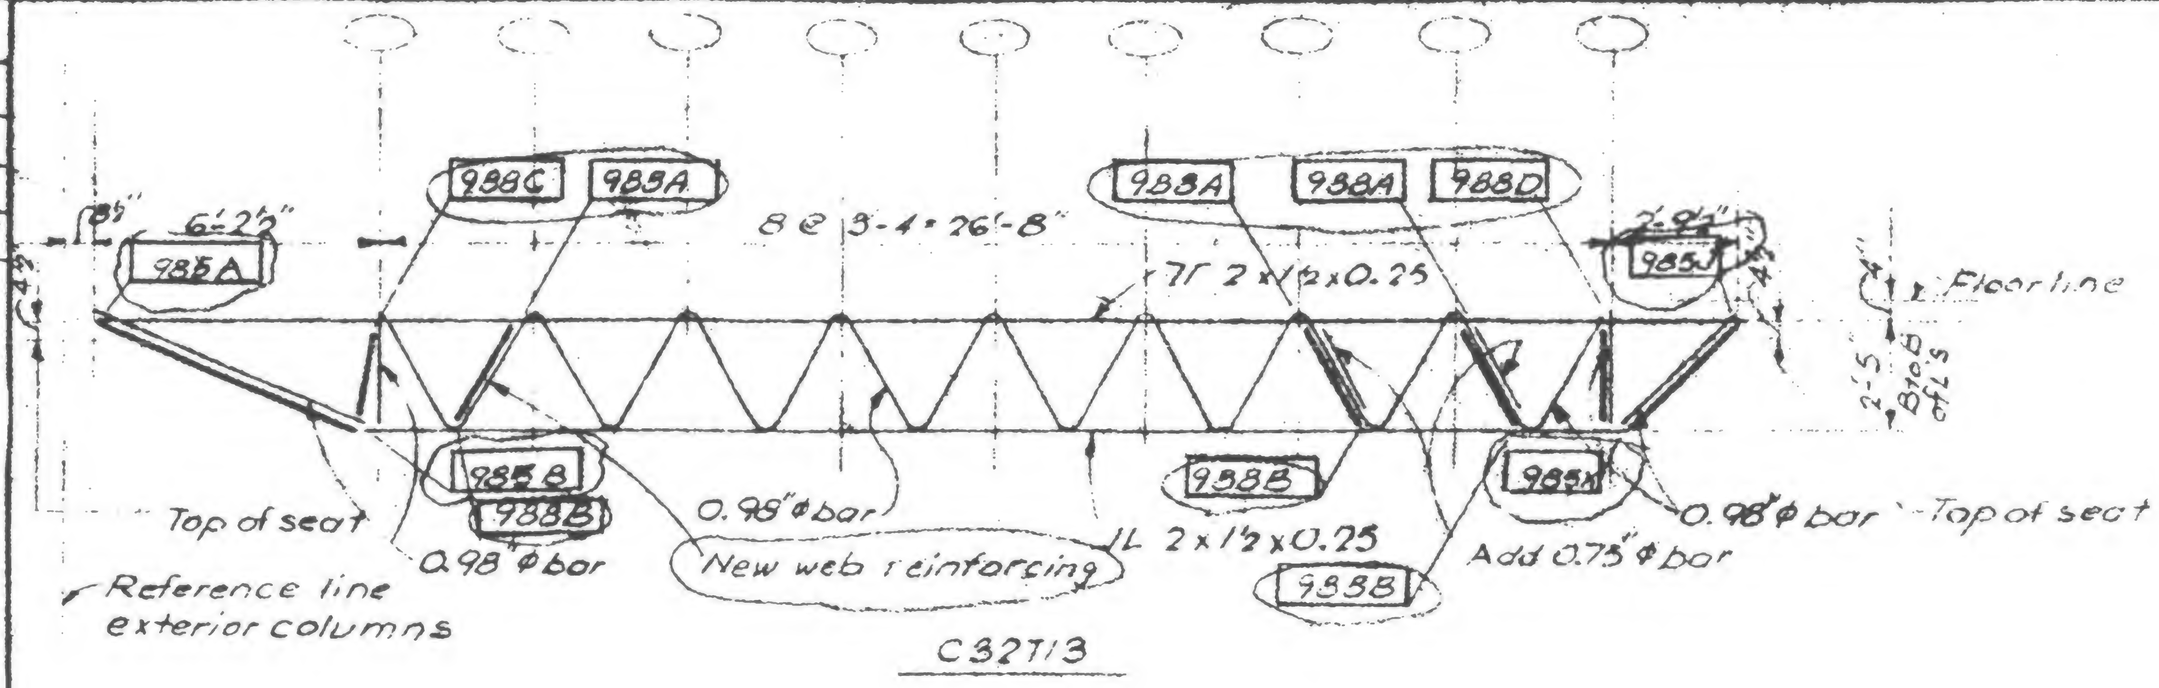

C32T13

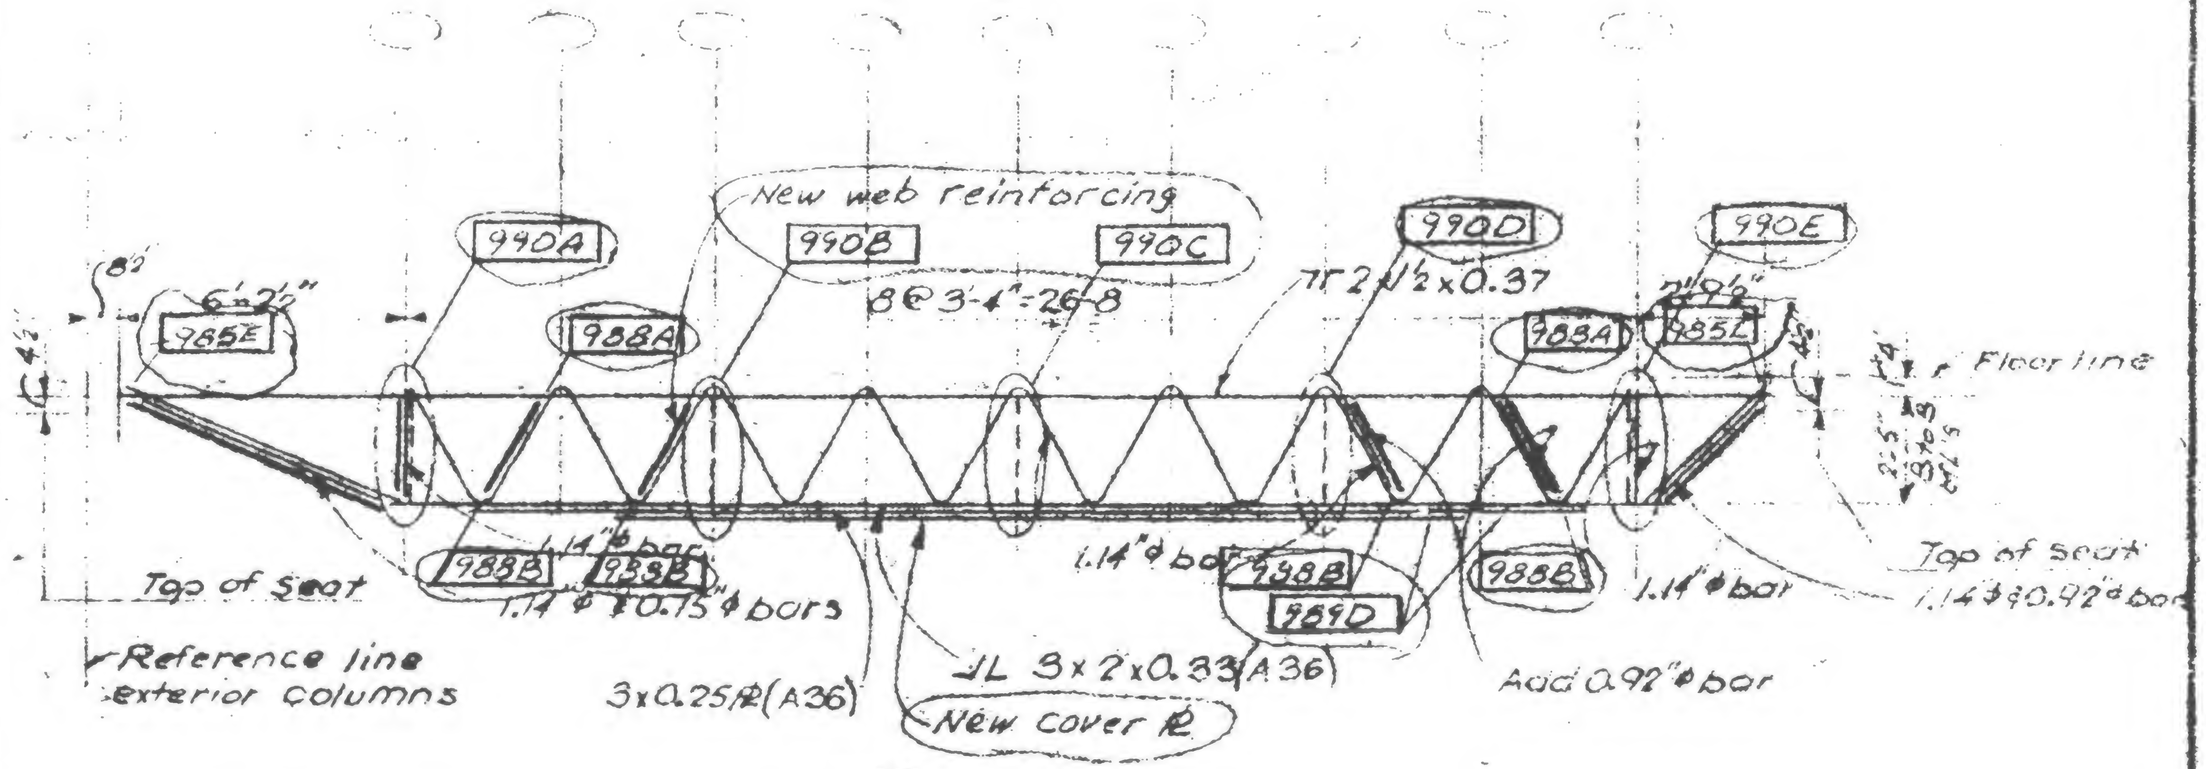

C32T6

LESLIE E. ROBERTSON — NEW YORK PROFESSIONAL ENGINEER — No. 34360 — CITY OF THE STATE OF NEW YORK

WED

DRAWN

WdB

19-A-983.11