SKILLING, HELLE, CHRISTIANSEN, ROBERTSON — Structural & Civil Engineers

WTC 444.00


PROJECT: THE WORLD TRADE CENTER


TITLE: FLOOR TRUSS - FLOOR 106

DATE: 1-7-71

VISIONS

1/27/71
7/30/71
10/6/71
5/9/79

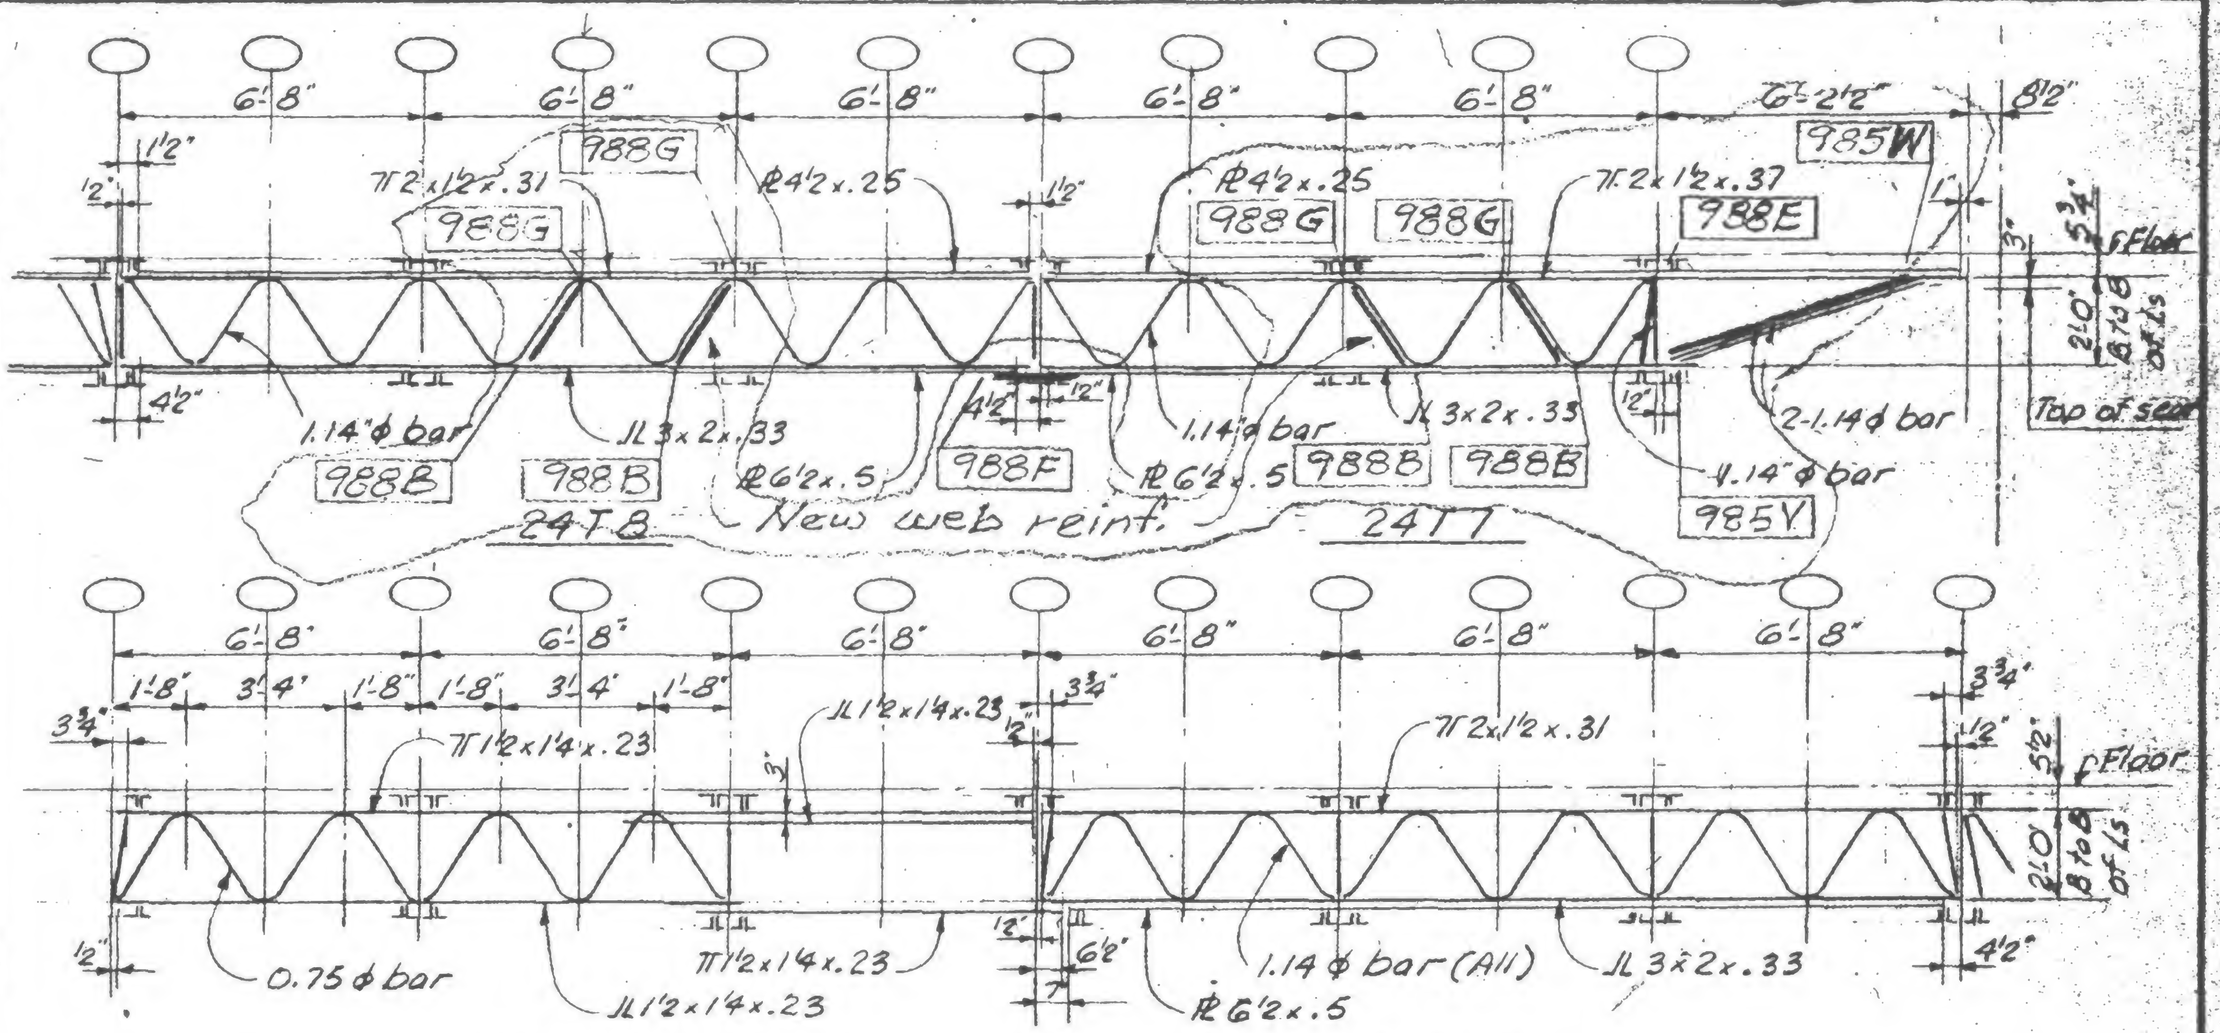

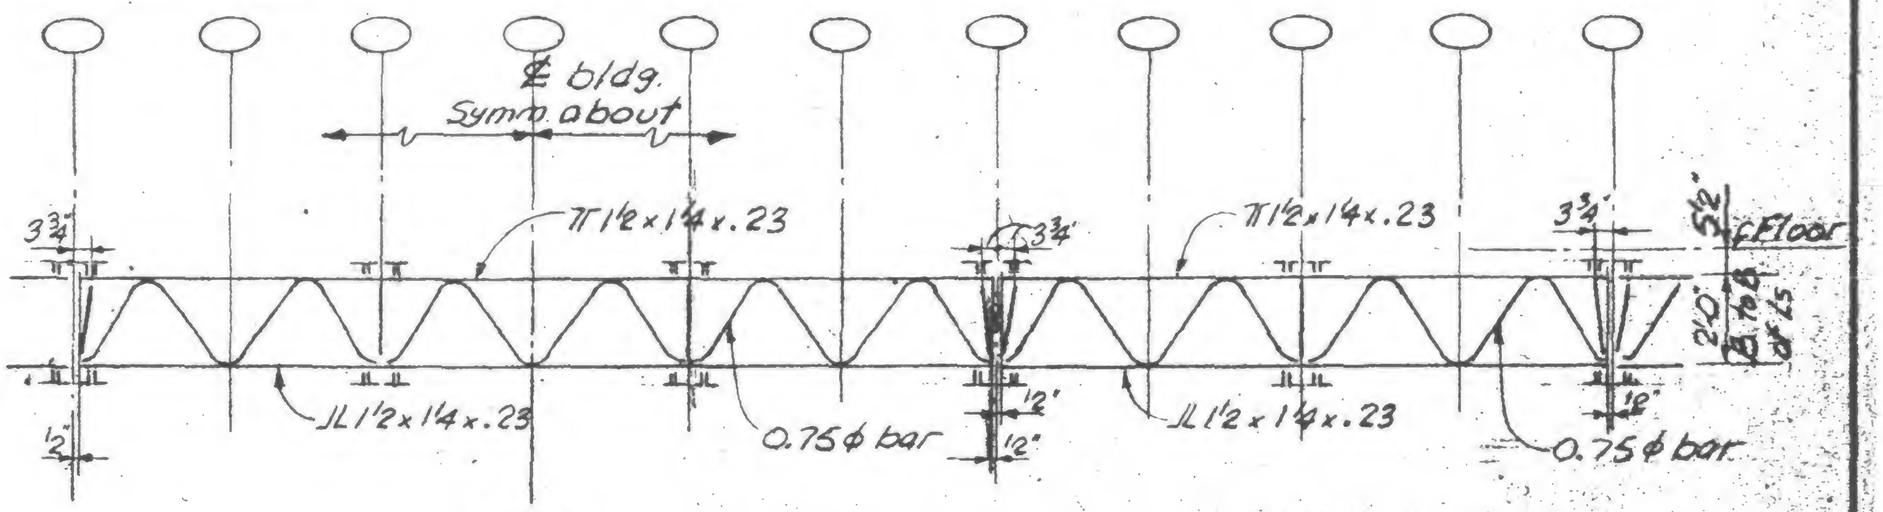

LICENSED PROFESSIONAL ENGINEER
LESLIE E. ROBERTSON
No 34360
UNIVERSITY OF THE STATE OF NEW YORK

SIGNED

DRAWN
A. FRANQUI

REVIEWED
LEROBERTSON

19-A-984.1