KELLER & GILCHRIST ENGINEERS ROBERTSON Structural & Civil Engineers


WTC 444.00


PROJECT THE WORLD TRADE CENTER

TITLE FLOOR TRUSS - FLOOR 106

DATE 1/28/71

3/30/71
1/6/71
3/9/79

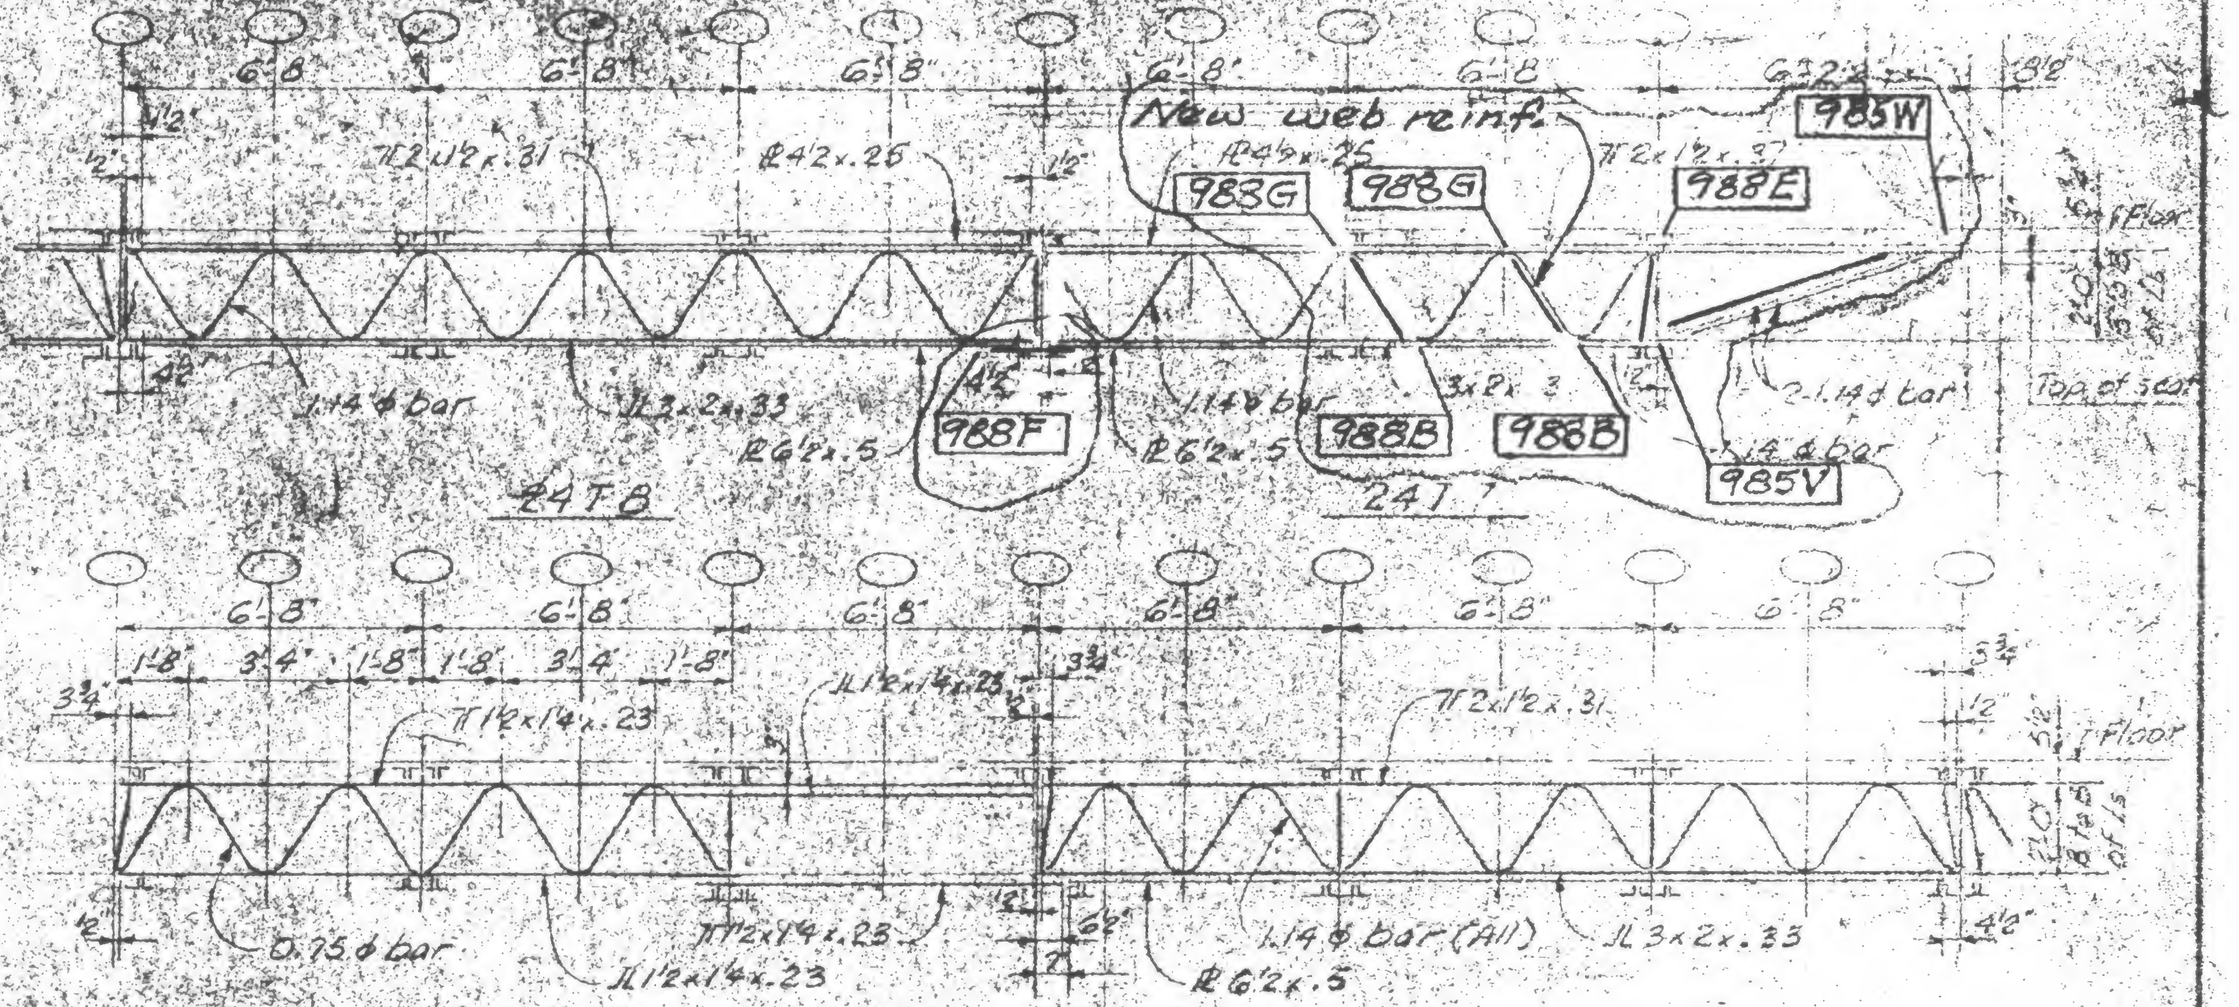

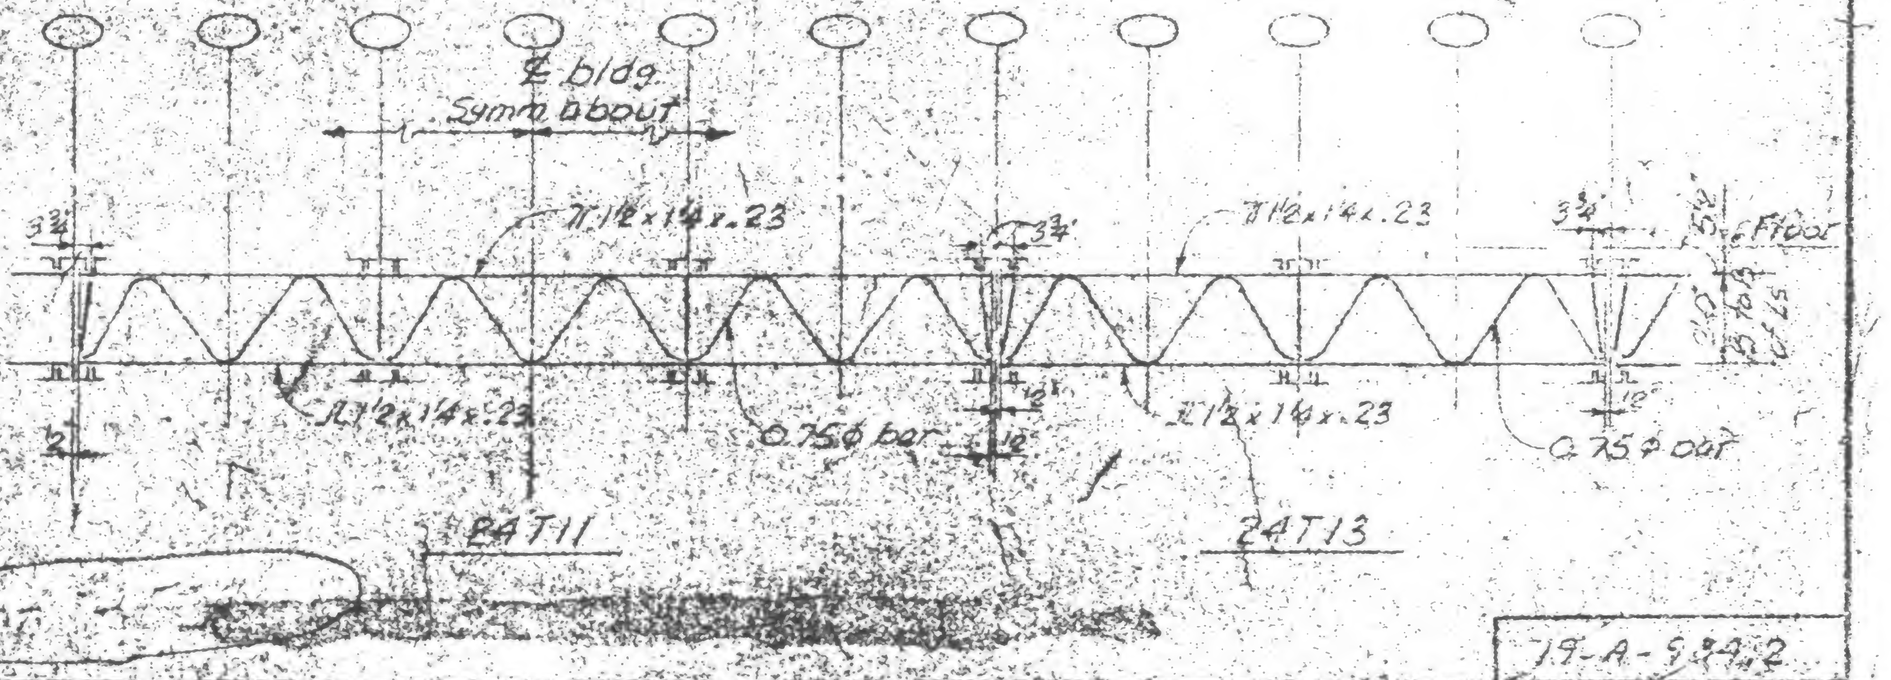

LICENSED PROFESSIONAL ENGINEER
CHARLES E. ROBERTSON
No. 34860
STATE OF NEW YORK

19-A-S-4.2