SKILLING, HELLE, CHRISTIANSEN, ROBERTSON — Structural & Civil Engineers

PROJECT: THE WORLD TRADE CENTER

TITLE: FLOOR TRUSS - FLOOR 106

WTC 444.00


DATE 1-87-71


REVISIONS

7/30/71

10/6/71

5/9/79

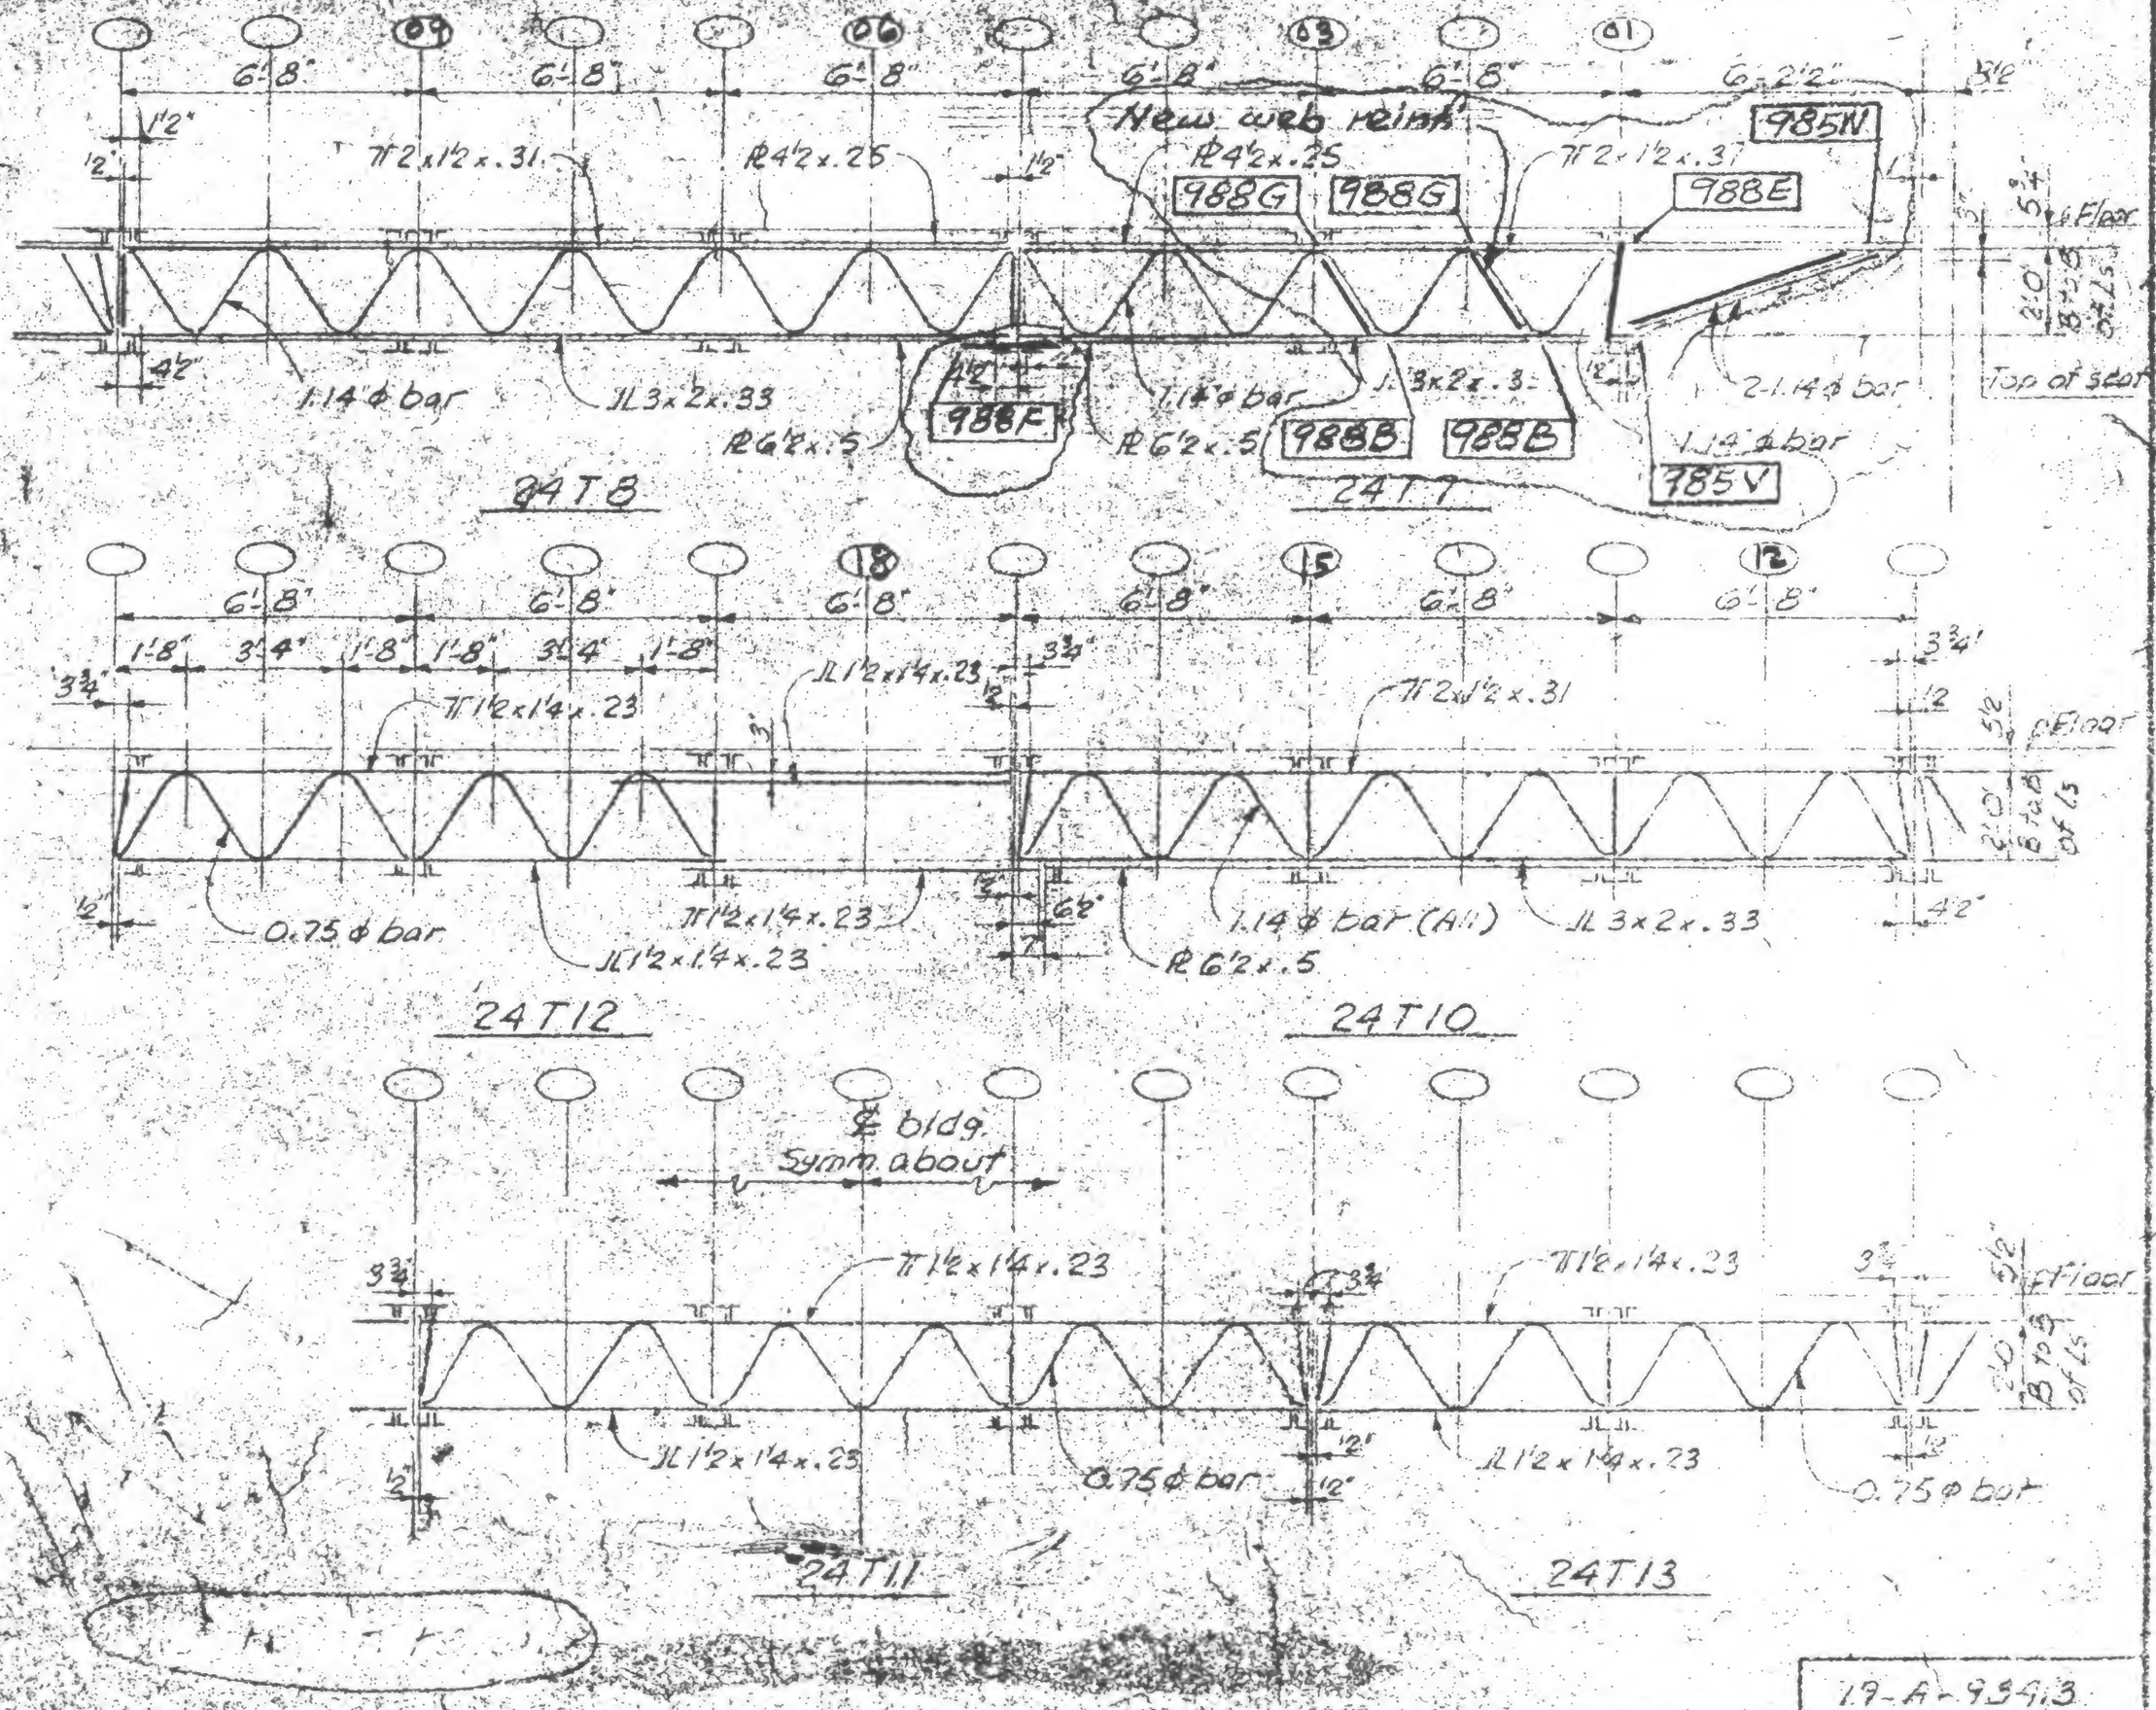

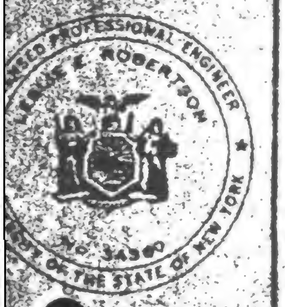

DRAWN A. FANOUI

CHECKED

19-A-9541.3