
SKILLING, HELLE, CHRISTIANSEN, ROBERTSON — Structural & Civil Engineers

WTC 444,00


PROJECT THE WORLD TRADE CENTER | TITLE FLOOR TRUSS - FLOOR 106 | DATE 1-7-71

REVISIONS

1/27/71
7/30/71
10/6/71
5/9/79

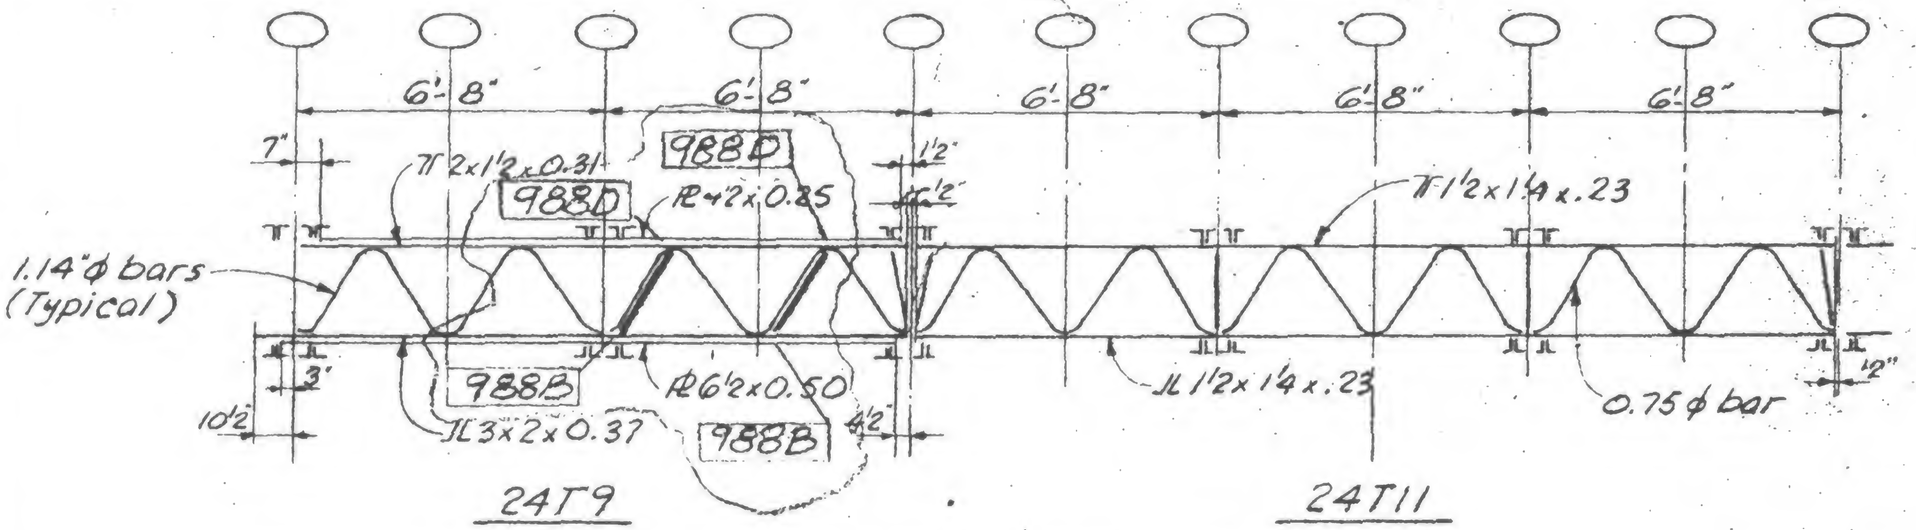

24T9 24T11

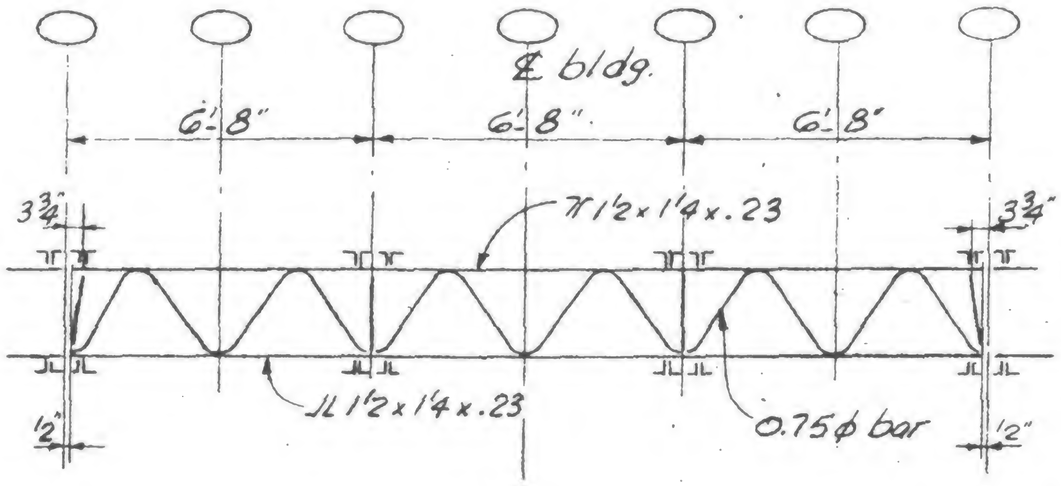

24T11

LICENSED PROFESSIONAL ENGINEER LESLIE E. ROBERTSON No 34360 UNIVERSITY OF THE STATE OF NEW YORK

SIGNED

DRAWN A. FRANQUI

REVIEWED

19-A-984.5